



4 ELEVATION
SCALE: 3/8" = 1'-0"


3 ELEVATION
SCALE: 3/8" = 1'-0"

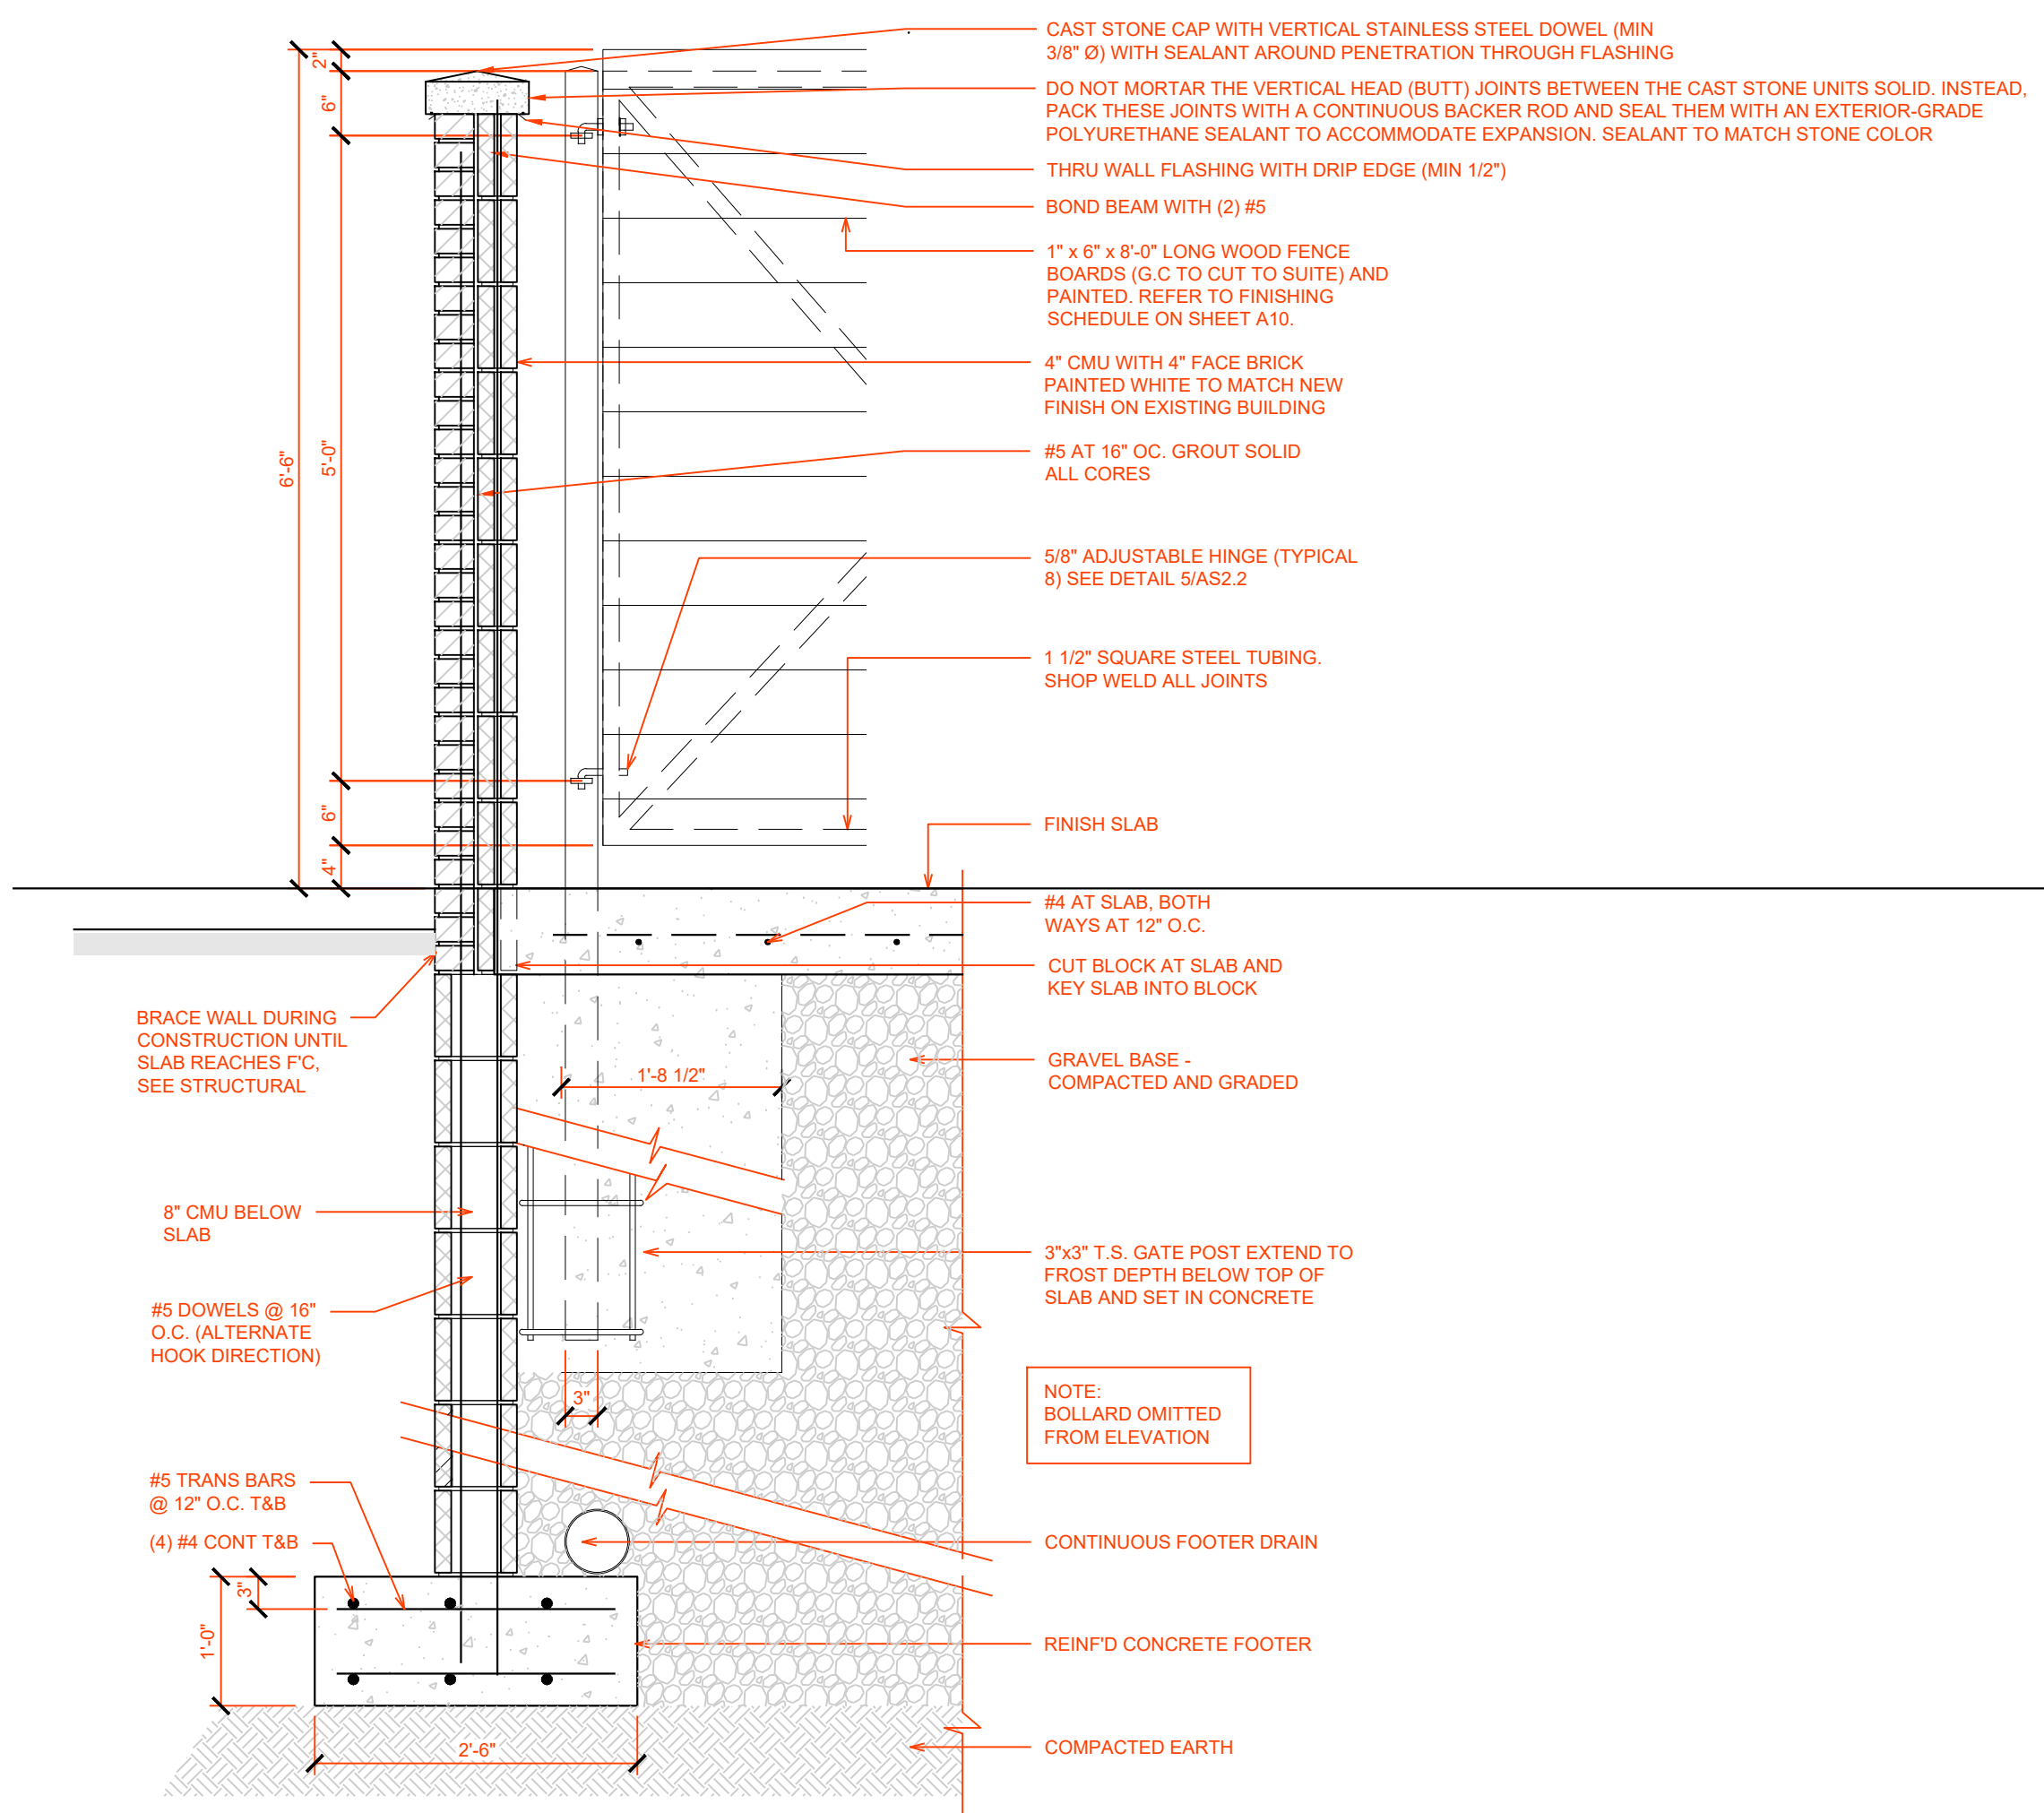

A WALL SECTION
SCALE: 3/4" = 1'-0"

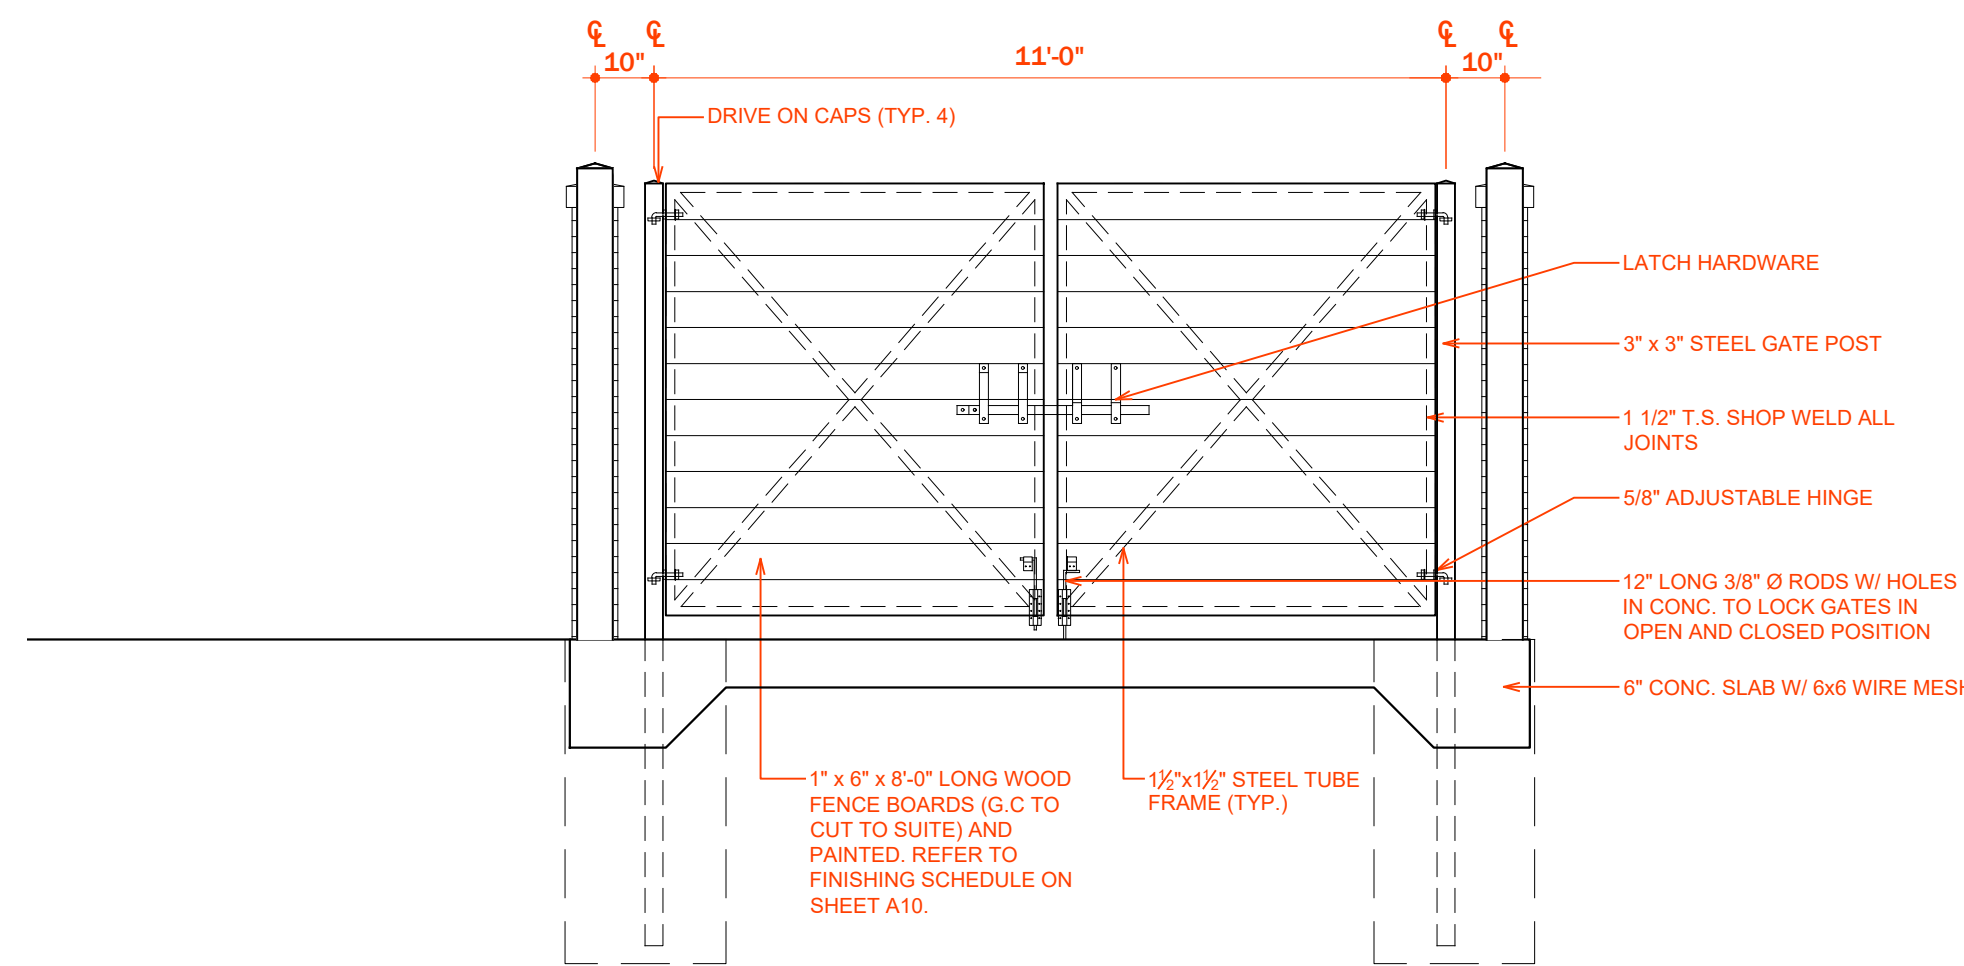

2 ELEVATION
SCALE: 3/8" = 1'-0"

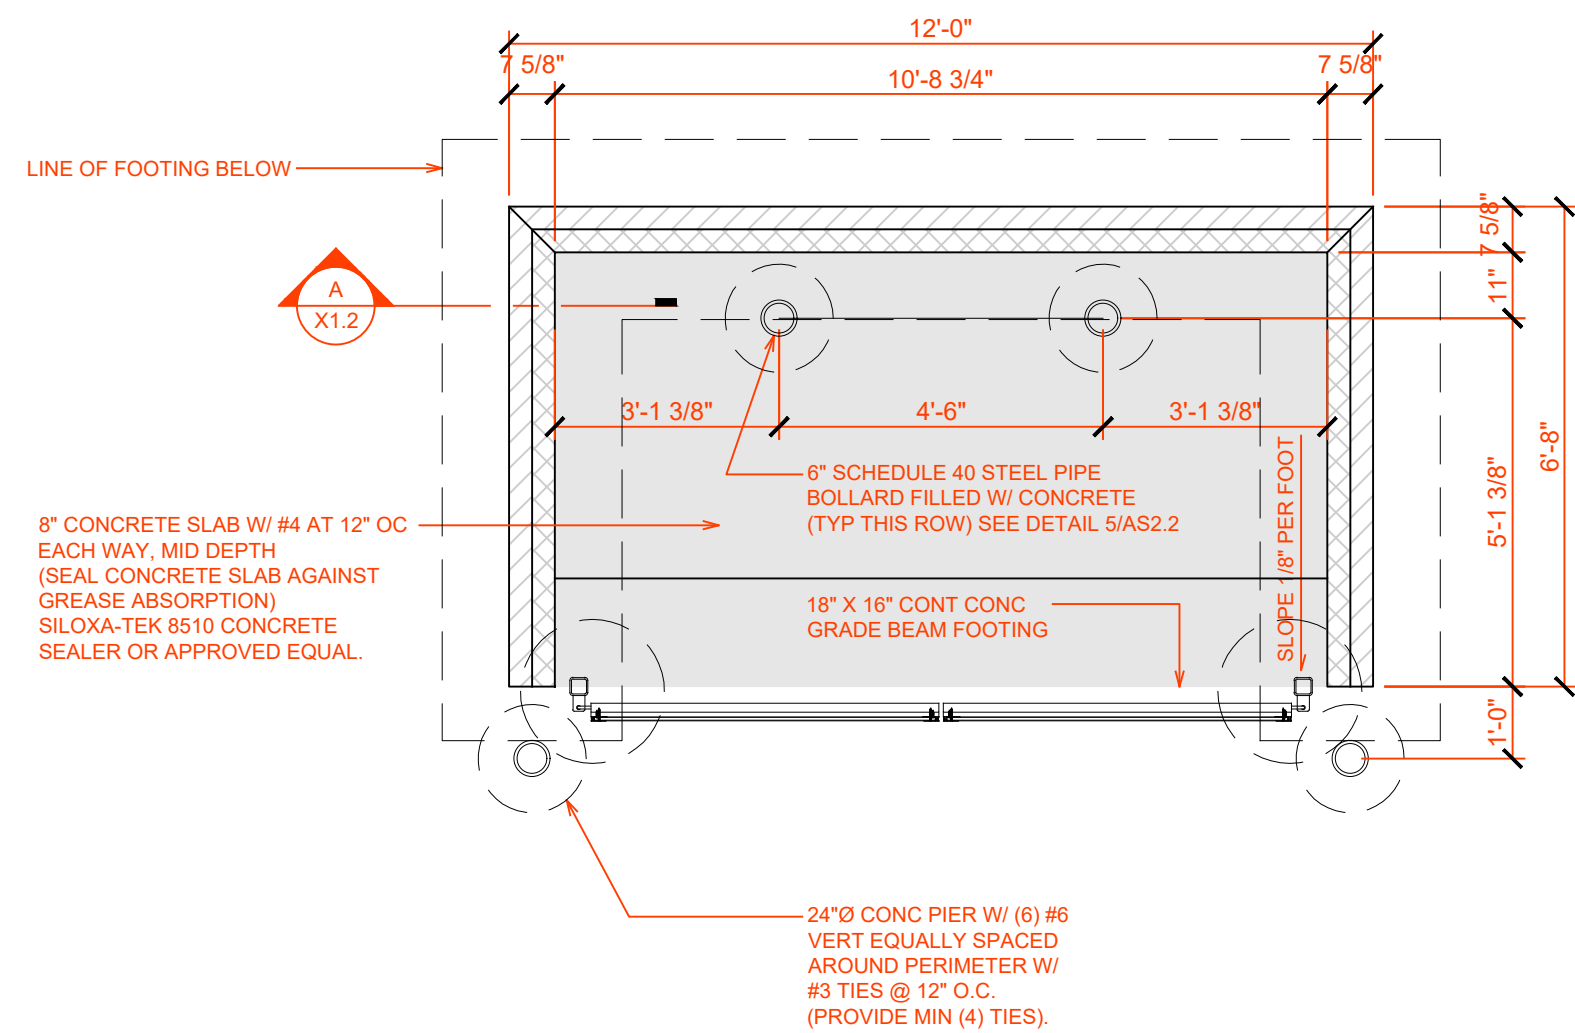


1 TRASH ENCLOSURE PLAN
SCALE: 3/8" = 1'-0"

NOT FOR CONSTRUCTION

new storage building for:
INCH CREATIVE
27850 detroit road, westlake, ohio 44145

Project No. 2026.01

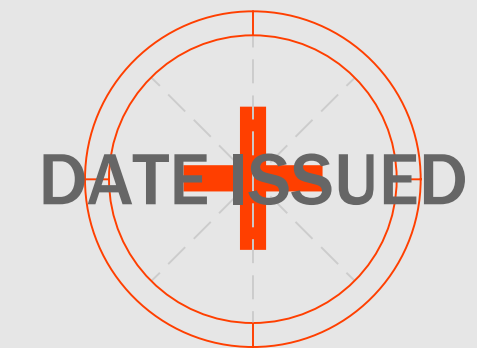

Revisions	
CLIENT REVIEW	2026.0405
CLIENT REVIEW	2026.0426
FINAL DEVELOPMENT PLAN	2026.0830

Notes

A | R
ARCHITECT, LLC

Project North

Scale VARIES

Trash Enclosure
Details

X1.2

Sheet No. © 2026