TREE COUNT			
AREA	ACRE	Ex. TREE (>8"Ø)	NEW TREES
SITE 1	5.5000	108	10
SITE 2	4.2000	62	25

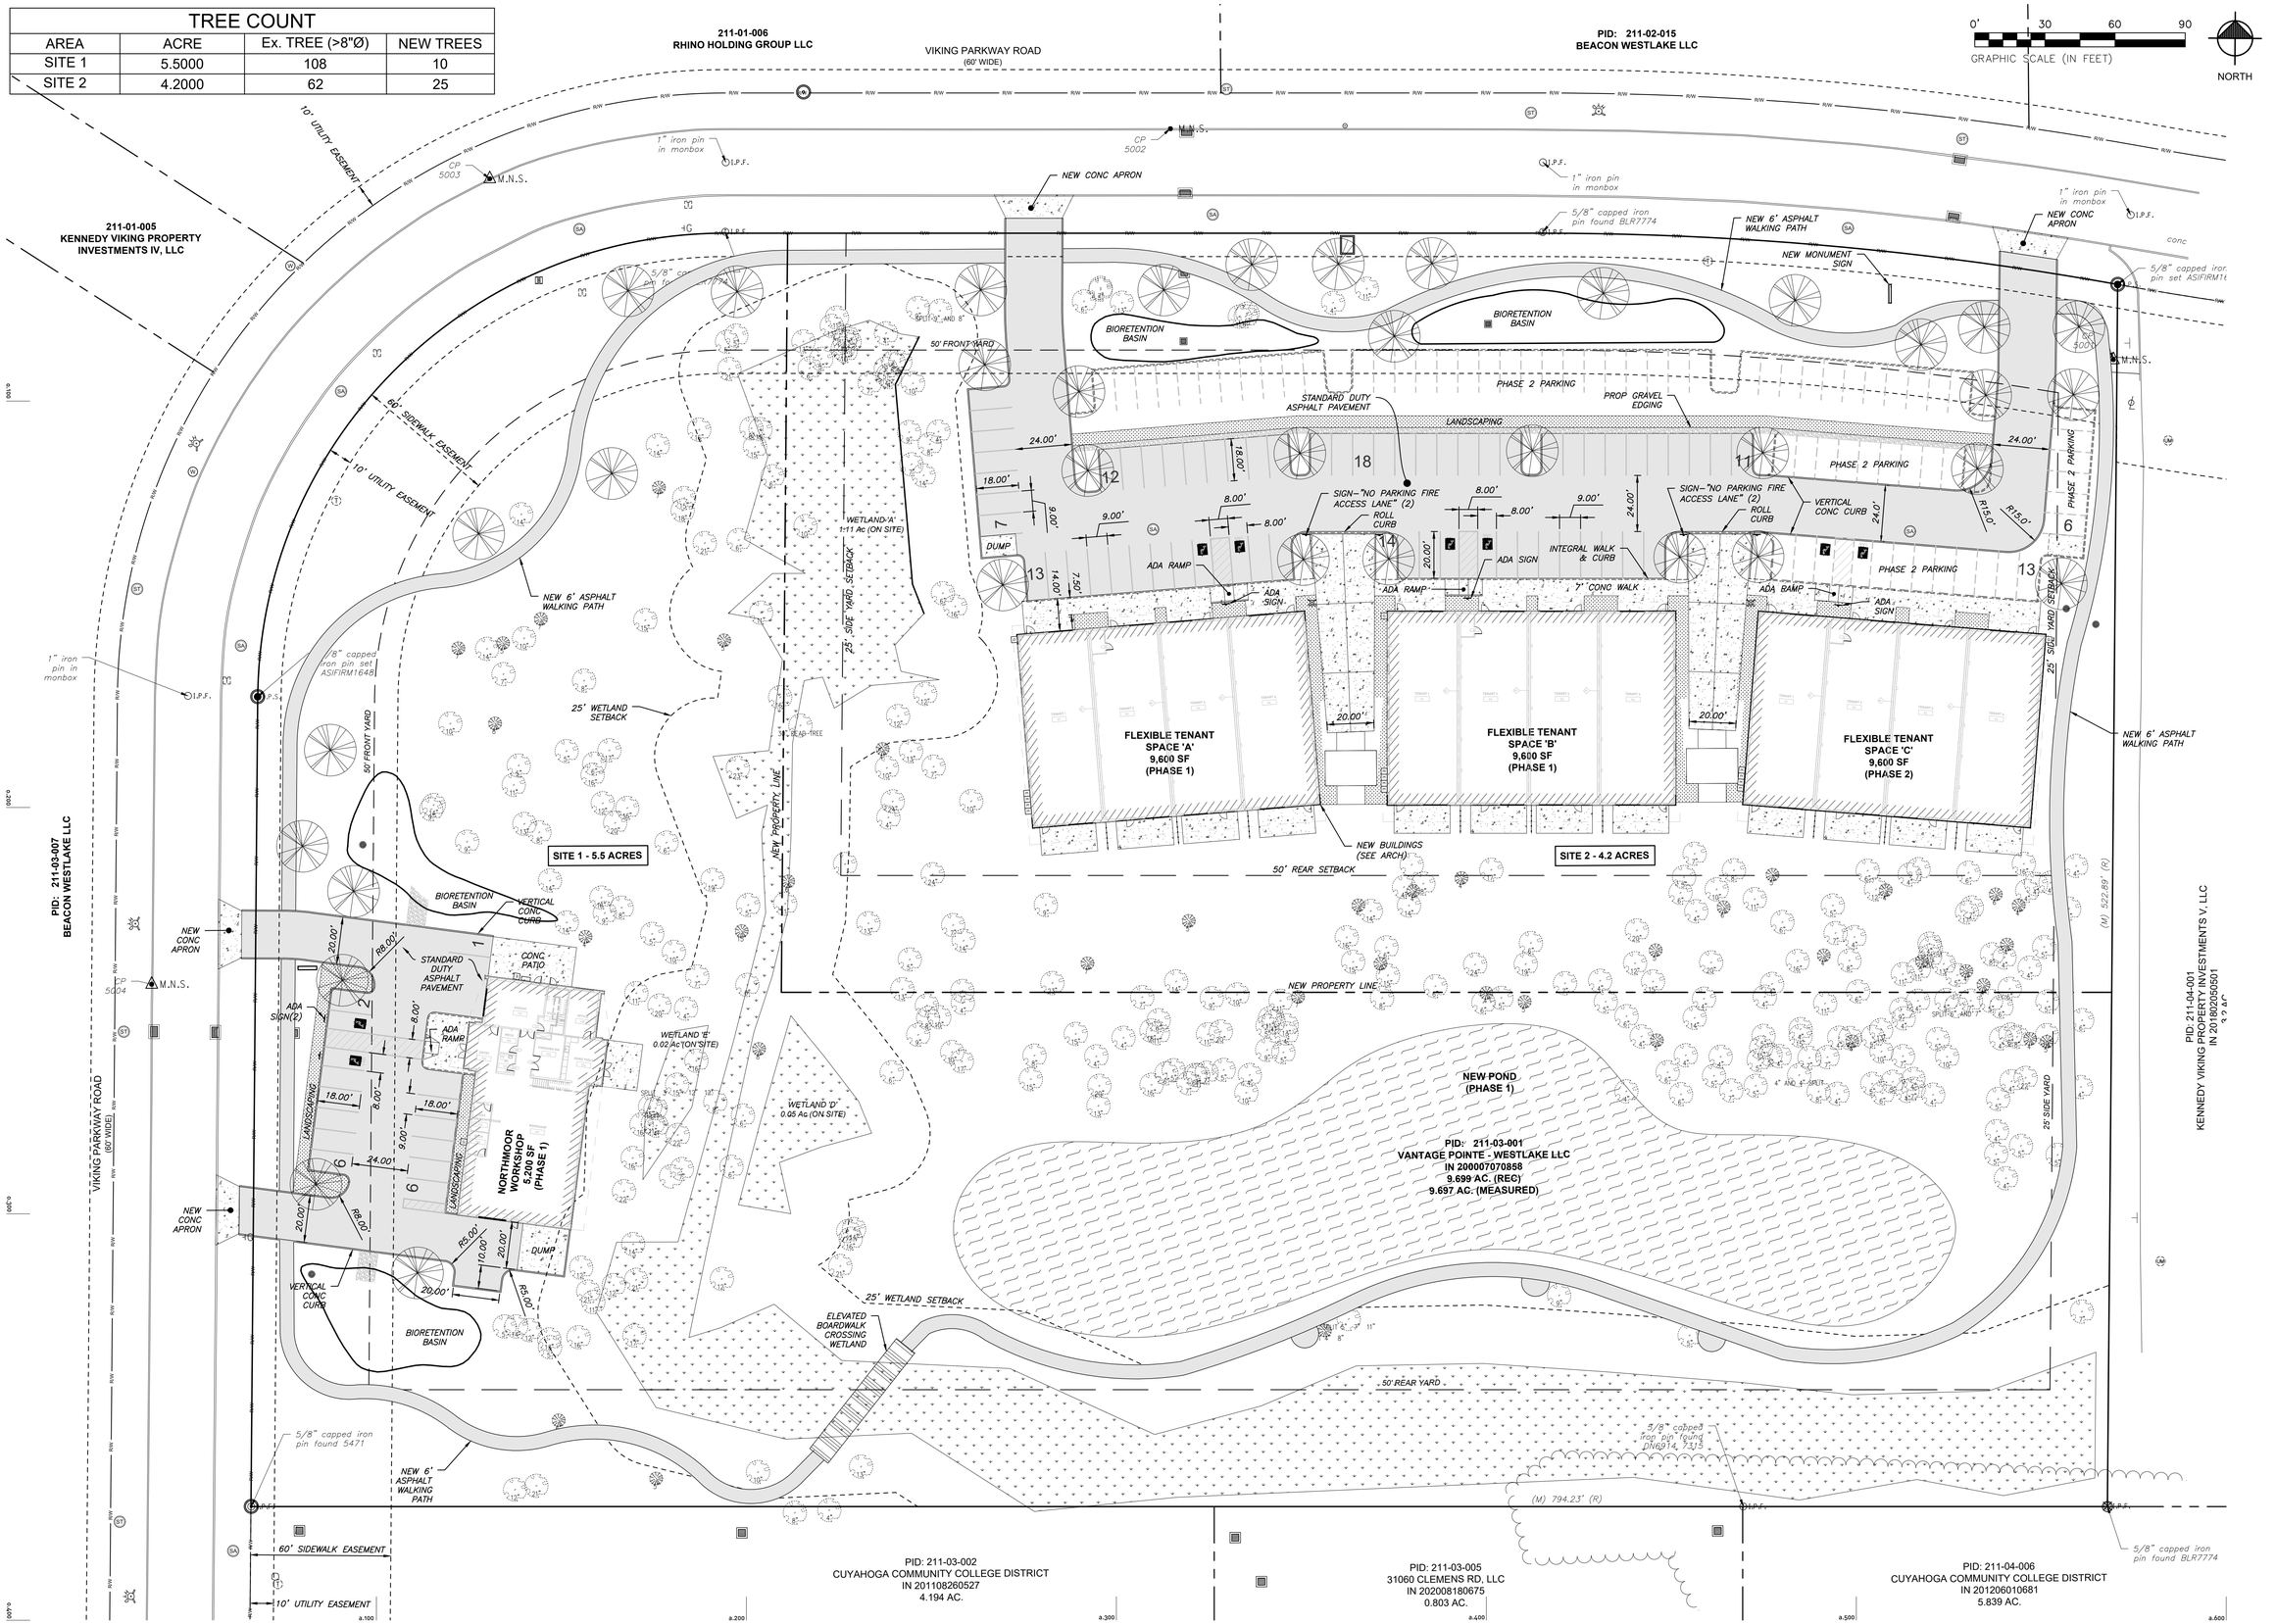

SURVEYING + CIVIL + STRUCTURAL
31913 Cook Road | North Ridgeville | Ohio | 44039
A&R Project No. 2502-07

aodk

STATE OF OHIO
GREGORY C. ALBER
PRELIMINARY
NOT FOR CONSTRUCTION
REGISTERED PROFESSIONAL ENGINEER
08/11/2026

AODK, INC = [(A.: 14394 Detroit Avenue, Lakewood, OH 44107) + (P.: 216.771.1920) + (F.: 216.771.1797) + (W.: www.aodkinc.com)]

GREGORY C. ALBER, P.E. :: LICENSE NO. :: 62323
EXPIRATION DATE :: 12.31.2027

ARCHITECTURE OFFICE :: DAVID KREBS

PROJECT TITLE:: VIKING PARKWAY

PROJECT:: NORTHMOOR STUDIOS
VIKING PARKWAY
WESTLAKE, OH 44145

ISSUE/DATE:: SD Pricing Set 07.24.26
Addendum 1 08.12.26

AUTHORIZATION: THESE DRAWINGS, DESIGN, CONCEPT AND INFORMATION ARE THE EXCLUSIVE PROPERTY OF AODK, INC. THEY ARE FOR CONSTRUCTION ONLY AT THE SITE INDICATED. UNAUTHORIZED USE, ALTERATION OR REPRODUCTION OF THE DOCUMENTS AND DESIGN IS PROHIBITED WITHOUT WRITTEN PERMISSION FROM AODK, INC.

SHEET TITLE:: JOB NO:: 25.19
PROPOSED SITE PLAN

SHEET NO:: c3.1