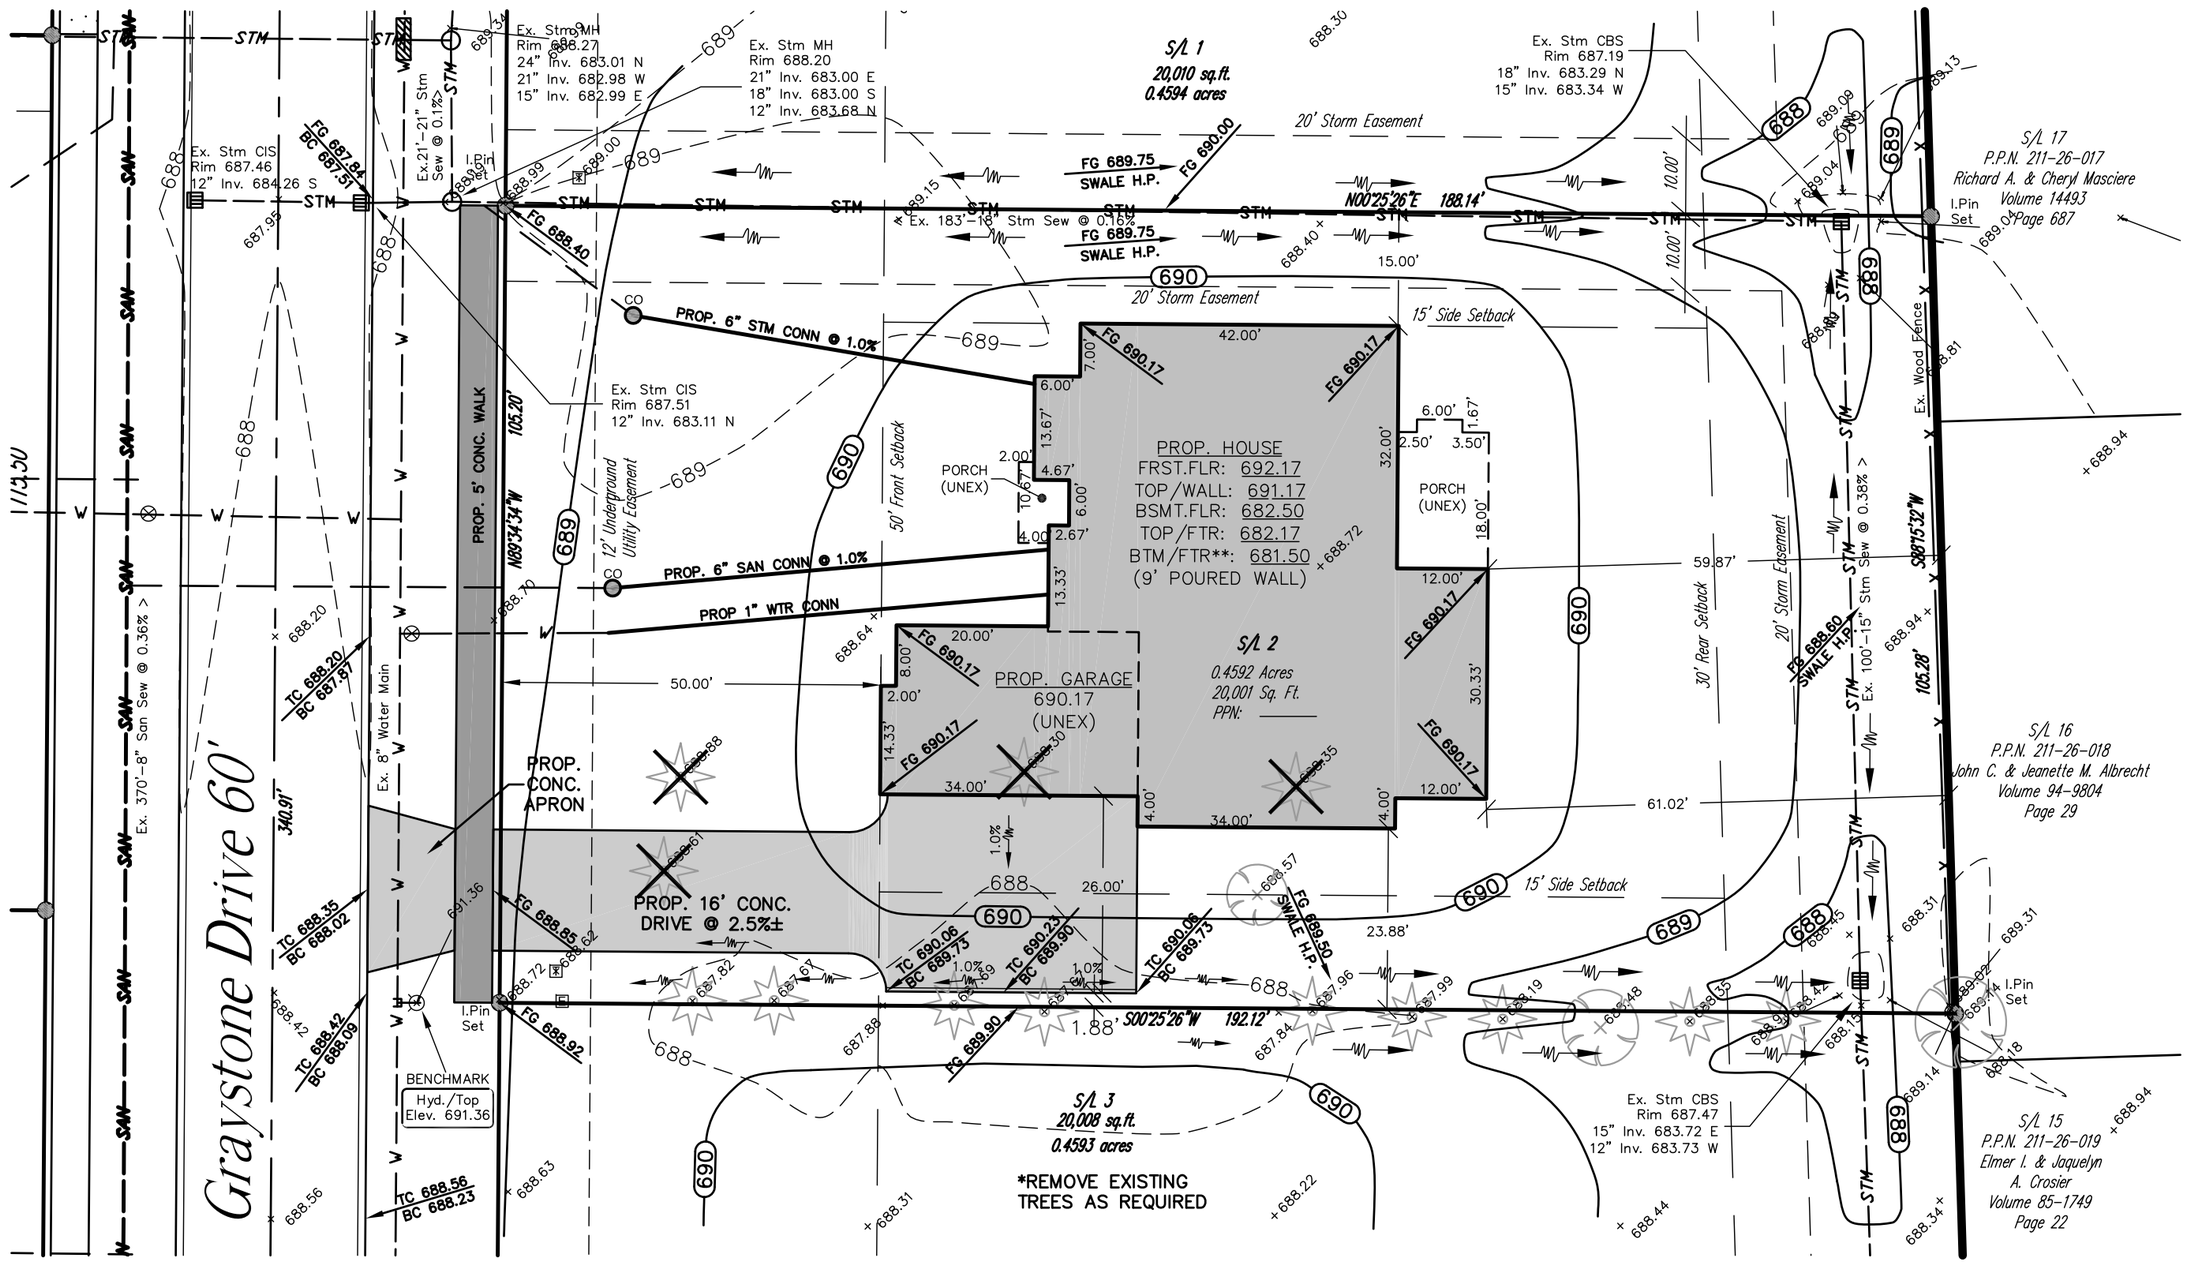

GRAPHIC SCALE

30 0 15 30 60 120

(IN FEET)
1 INCH = 30 FEET

SYMBOL LEGEND

Ex. Clean Out	Ex. Sanitary Manhole	Ex. Water Valve	Ex. Electrical Box	Ex. Tree	Ex. Monument Box
Ex. Catch Basin	Prop. Sanitary Manhole	Ex. Water Meter	Ex. Guy Wire	Ex. Pine Tree	Power Transformer
Prop. Catch Basin	Prop. Curb Inlet	Ex. Fire Hydrant	Ex. Power Pole	Ex. Bush	Sprinkler Control Box
Ex. Yard Drain	Ex. Curb Inlet	Prop. Hydrant	Ex. Light Power Pole	Ex. Mailbox	Sprinkler Head
Ex. Manhole	Ex. Gas Marker	Prop. WL Valve	Ex. Light Pole	Ex. Sign	Traffic Signal Pole
Ex. Storm Manhole	Ex. Gas Meter	Well	Prop. Light Pole	Ex. Telphone Box	Traffic Signal Box
Prop. Storm Manhole	Ex. Gas Valve	Test Bore		Guard Post	

STATE OF OHIO
KEVIN T. HOFFMAN
E-74831
REGISTERED
PROFESSIONAL ENGINEER

polaris Engineering & Surveying, Inc.

POLARIS ENGINEERING & SURVEYING, INC.
34600 CHARDON ROAD
SUITE D
WILLOUGHBY HILLS, OH 44094
(440) 944-4433
(440) 944-3722 (Fax)
www.polaris-es.com

DATE: 7/13/15

SCALE: HOR. 1"=20'
VERT. 1"=0'

FILENAME: S/L 2 Site plan

COMPUTER: DRW

CREW CHIEF:

Site Plan for: SUBLOT No. 2 STONE CREEK VILLAGE SUBDIVISION

29251 GRAYSTONE DR.
CITY OF WESTLAKE – CUYAHOGA COUNTY – OHIO

Edwards Financial Group, LLC.
P.O. Box 40186
Bay Village, OH
44140
PHONE: (440) 503-3076
CONTACT:
Ed Pavicic

CONTRACT No.
15024

SHEET	OF
1	2