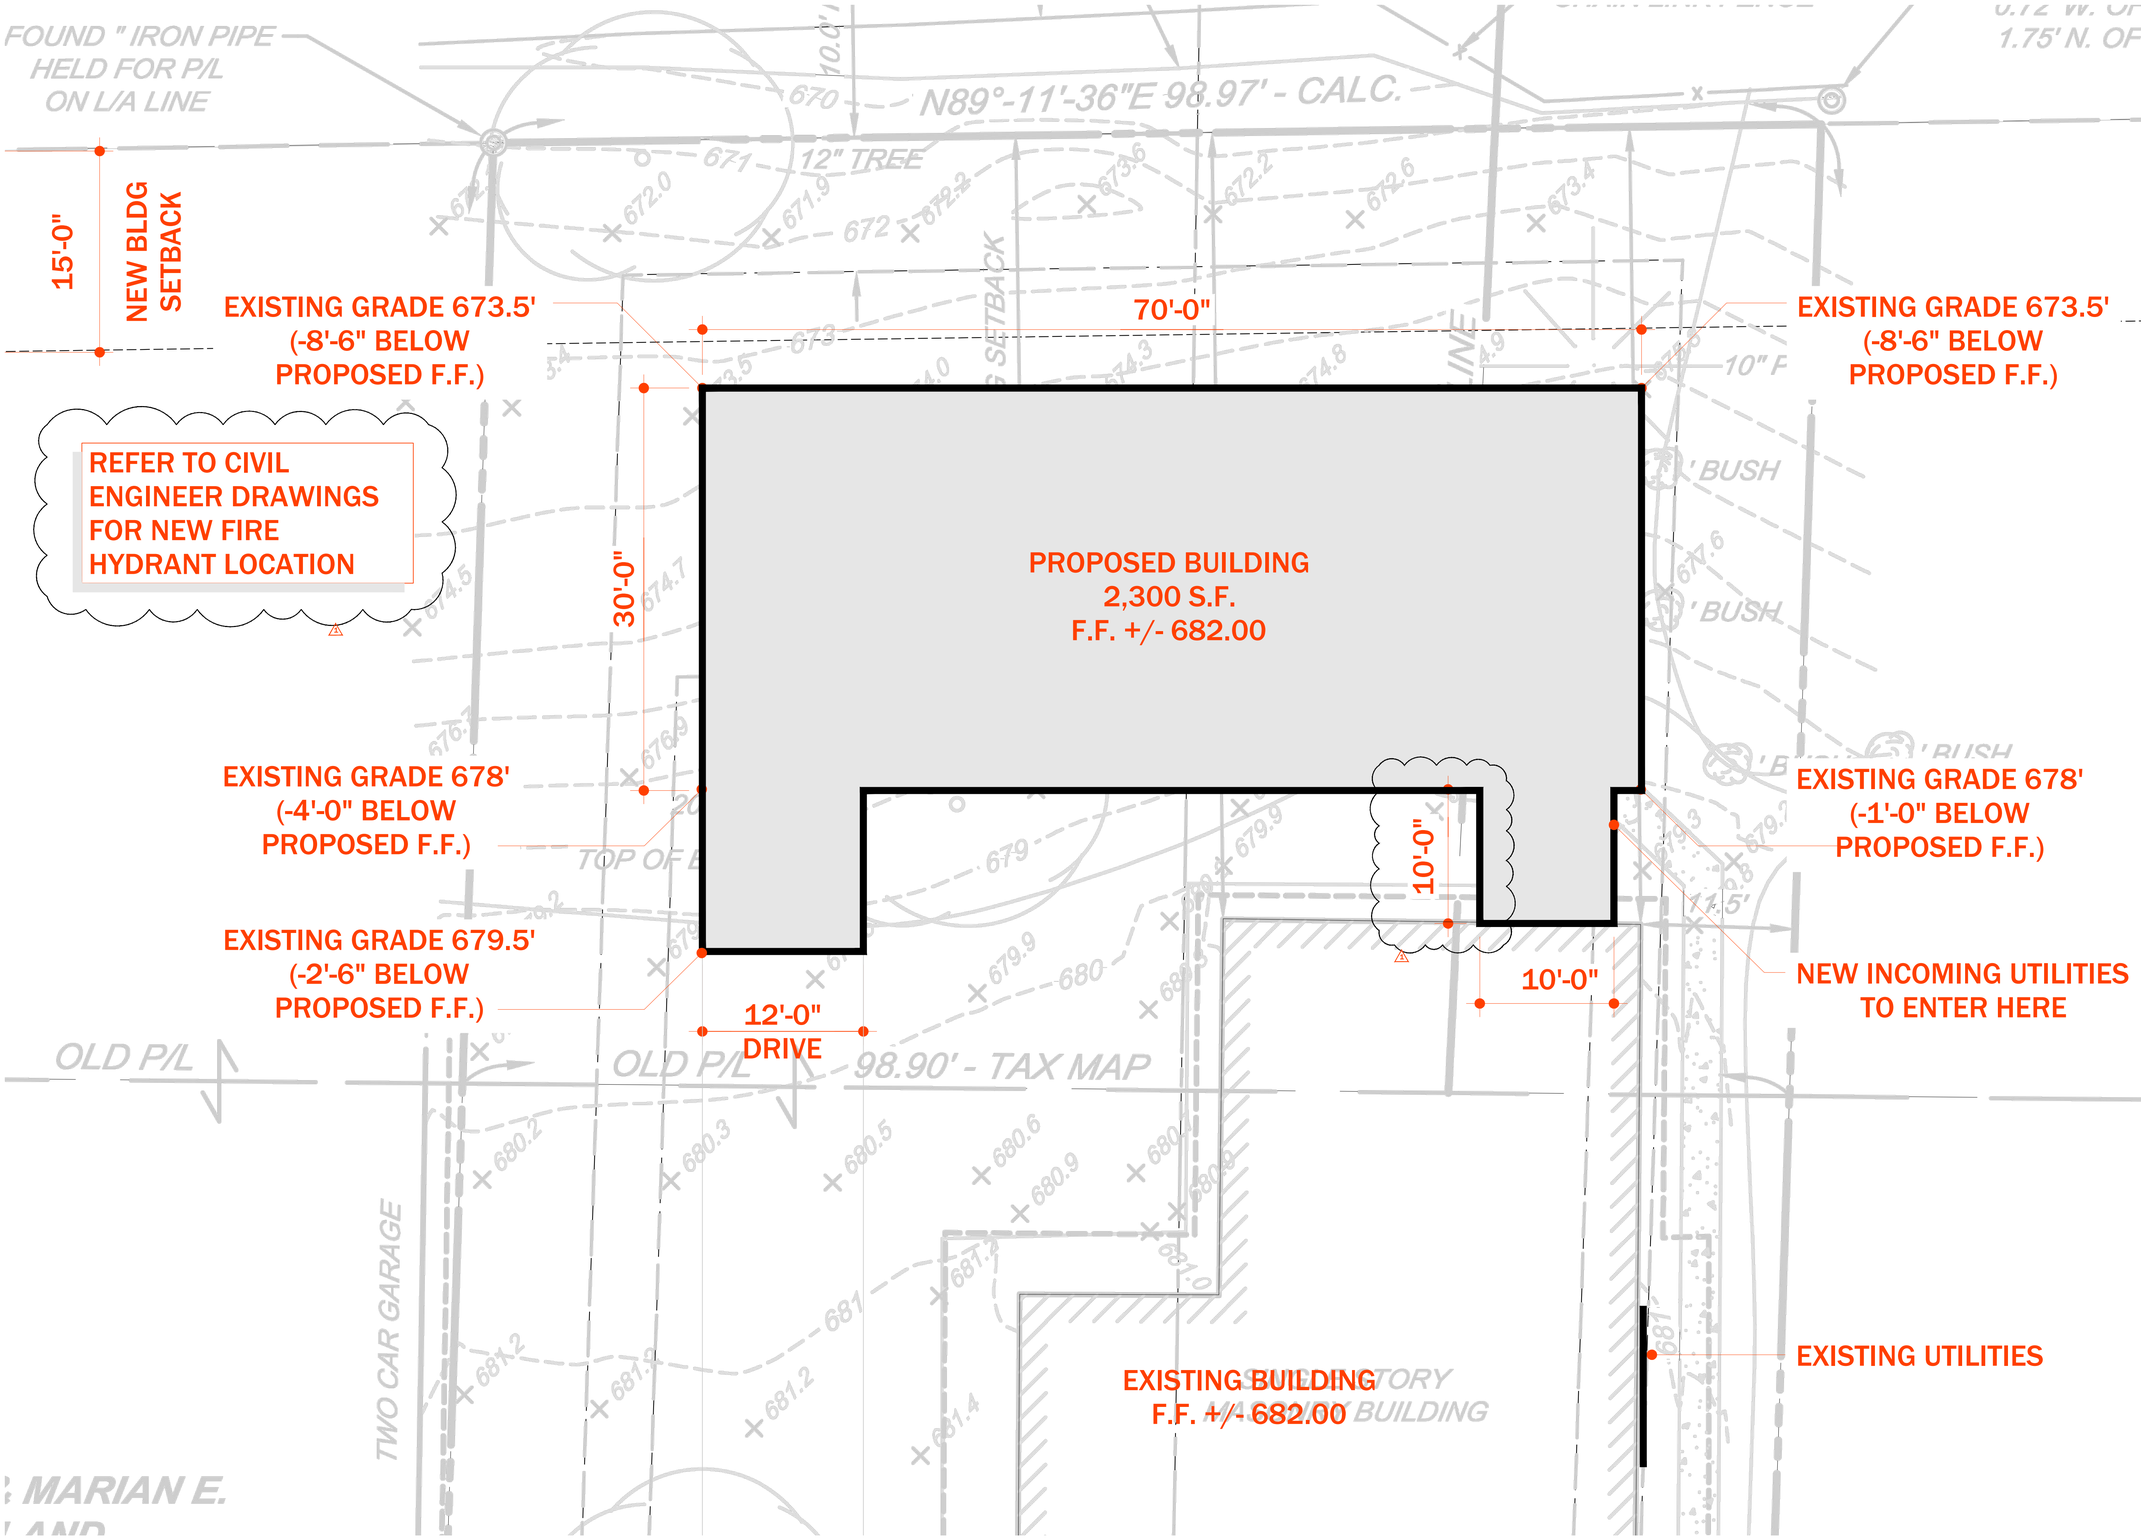

1 ARCHITECTURAL SITE PLAN
SCALE: 1/16" =1'-0"

NOT FOR CONSTRUCTION

new storage building for:
INCH CREATIVE
27850 detroit road, westlake, ohio 44145

Project No. 2026.01

DATE ISSUED

Revisions

CLIENT REVIEW	2026 0405
CLIENT REVIEW	2026 0426
FINAL DEVELOPMENT PLAN	2026 0803

Notes

A | R
ARCHITECT, LLC

Project North

Scale 1/16"=1'-0"

Architectural
Detail Site Plan

X1.1

Sheet No.

©2026