ILLUM. LED FLEX-NEON 'PIERCING BY NURSES' LETTERS ON SUSPENDED PANEL

D

SCALE: AS NOTED

QTY.: ONE (1)

AREA: 11" x 26.5" = 2.02' SQ.FT.

RWN-FLXNEON-PBN-SUSPNL

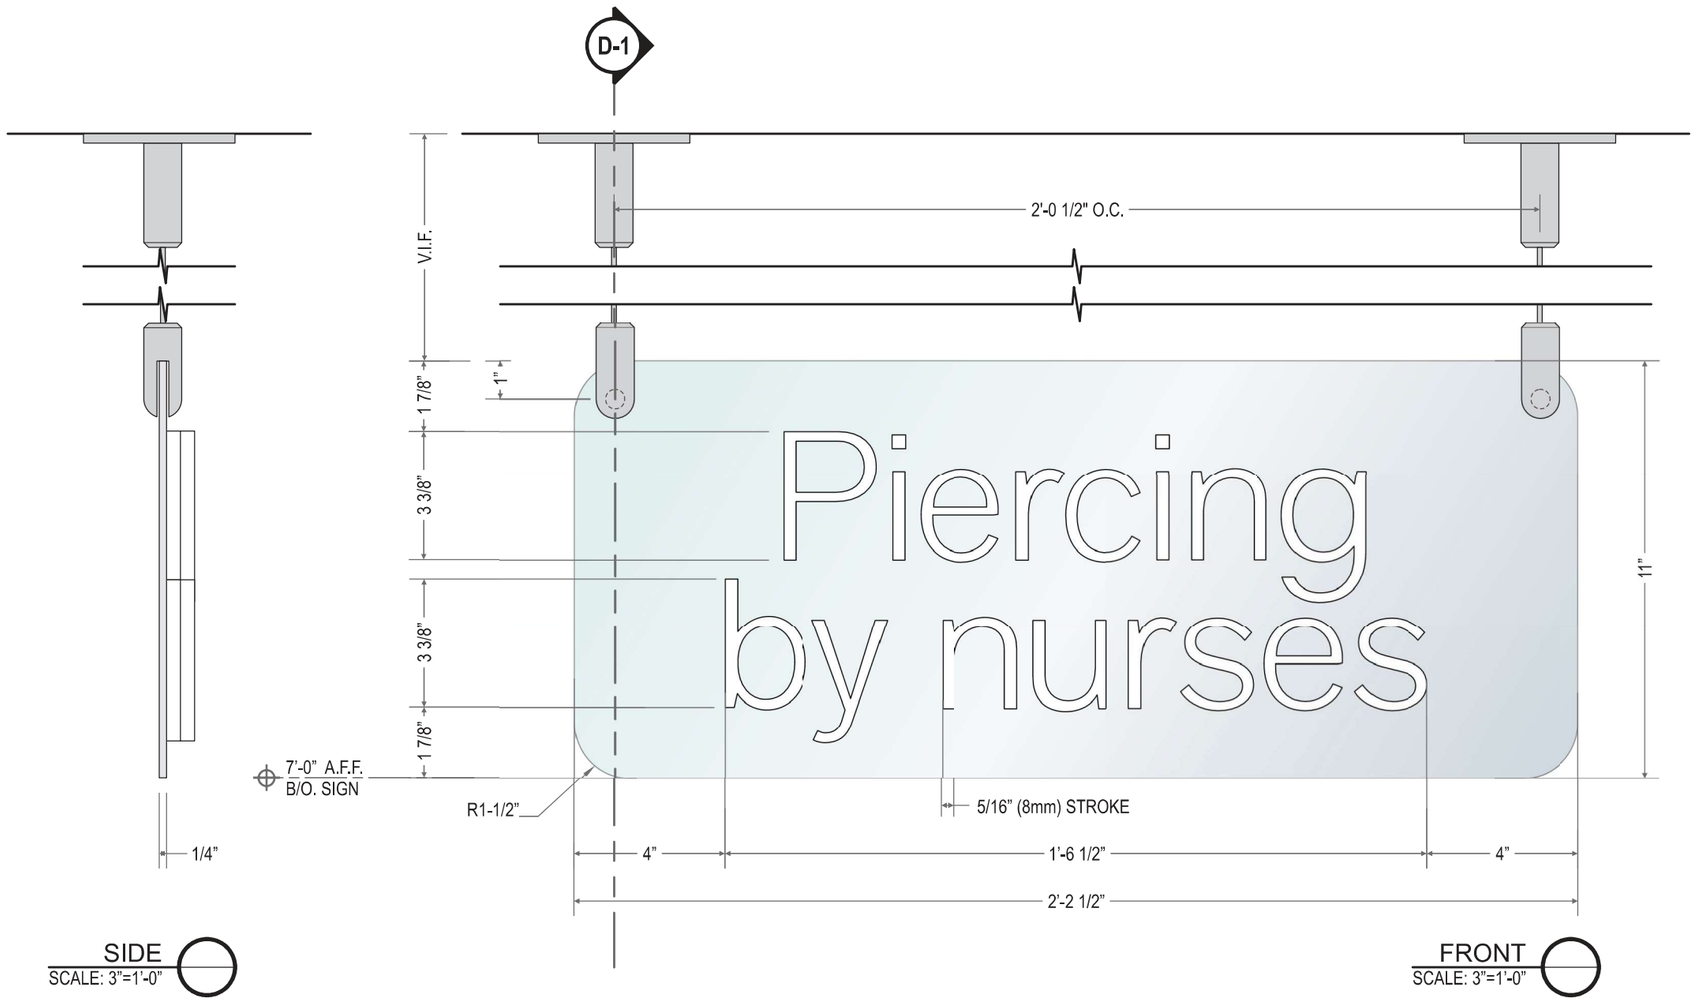

FINISH SCHEDULE

WHITE

PERSONA SERVICES GROUP

Locations in:
Florida
Maryland
New Jersey
South Dakota

Tel 800.843.9888
www.personaservicesgroup.com

This sign is intended to be installed in accordance with the requirements of Article 600 of the National Electric Code and/or other applicable local codes. This includes proper grounding and bonding of the sign.

This is an original document created by Persona Services Group provided specifically to the client for the client's personal use. This document should not be shared, reproduced, disclosed or otherwise used without written permission from Persona Services Group.

CLIENT & LOCATION

Kowan

CROCKER PARK
225 MAIN STREET
WESTLAKE, OH 44145

LEAD NO.	DATE	REVIEW	SHEET NO.
235898 R1	5.20.2026		10 of 14
SM/PM	**ARTIST**	**SEG. NO.**	
TS - FS	JACK		