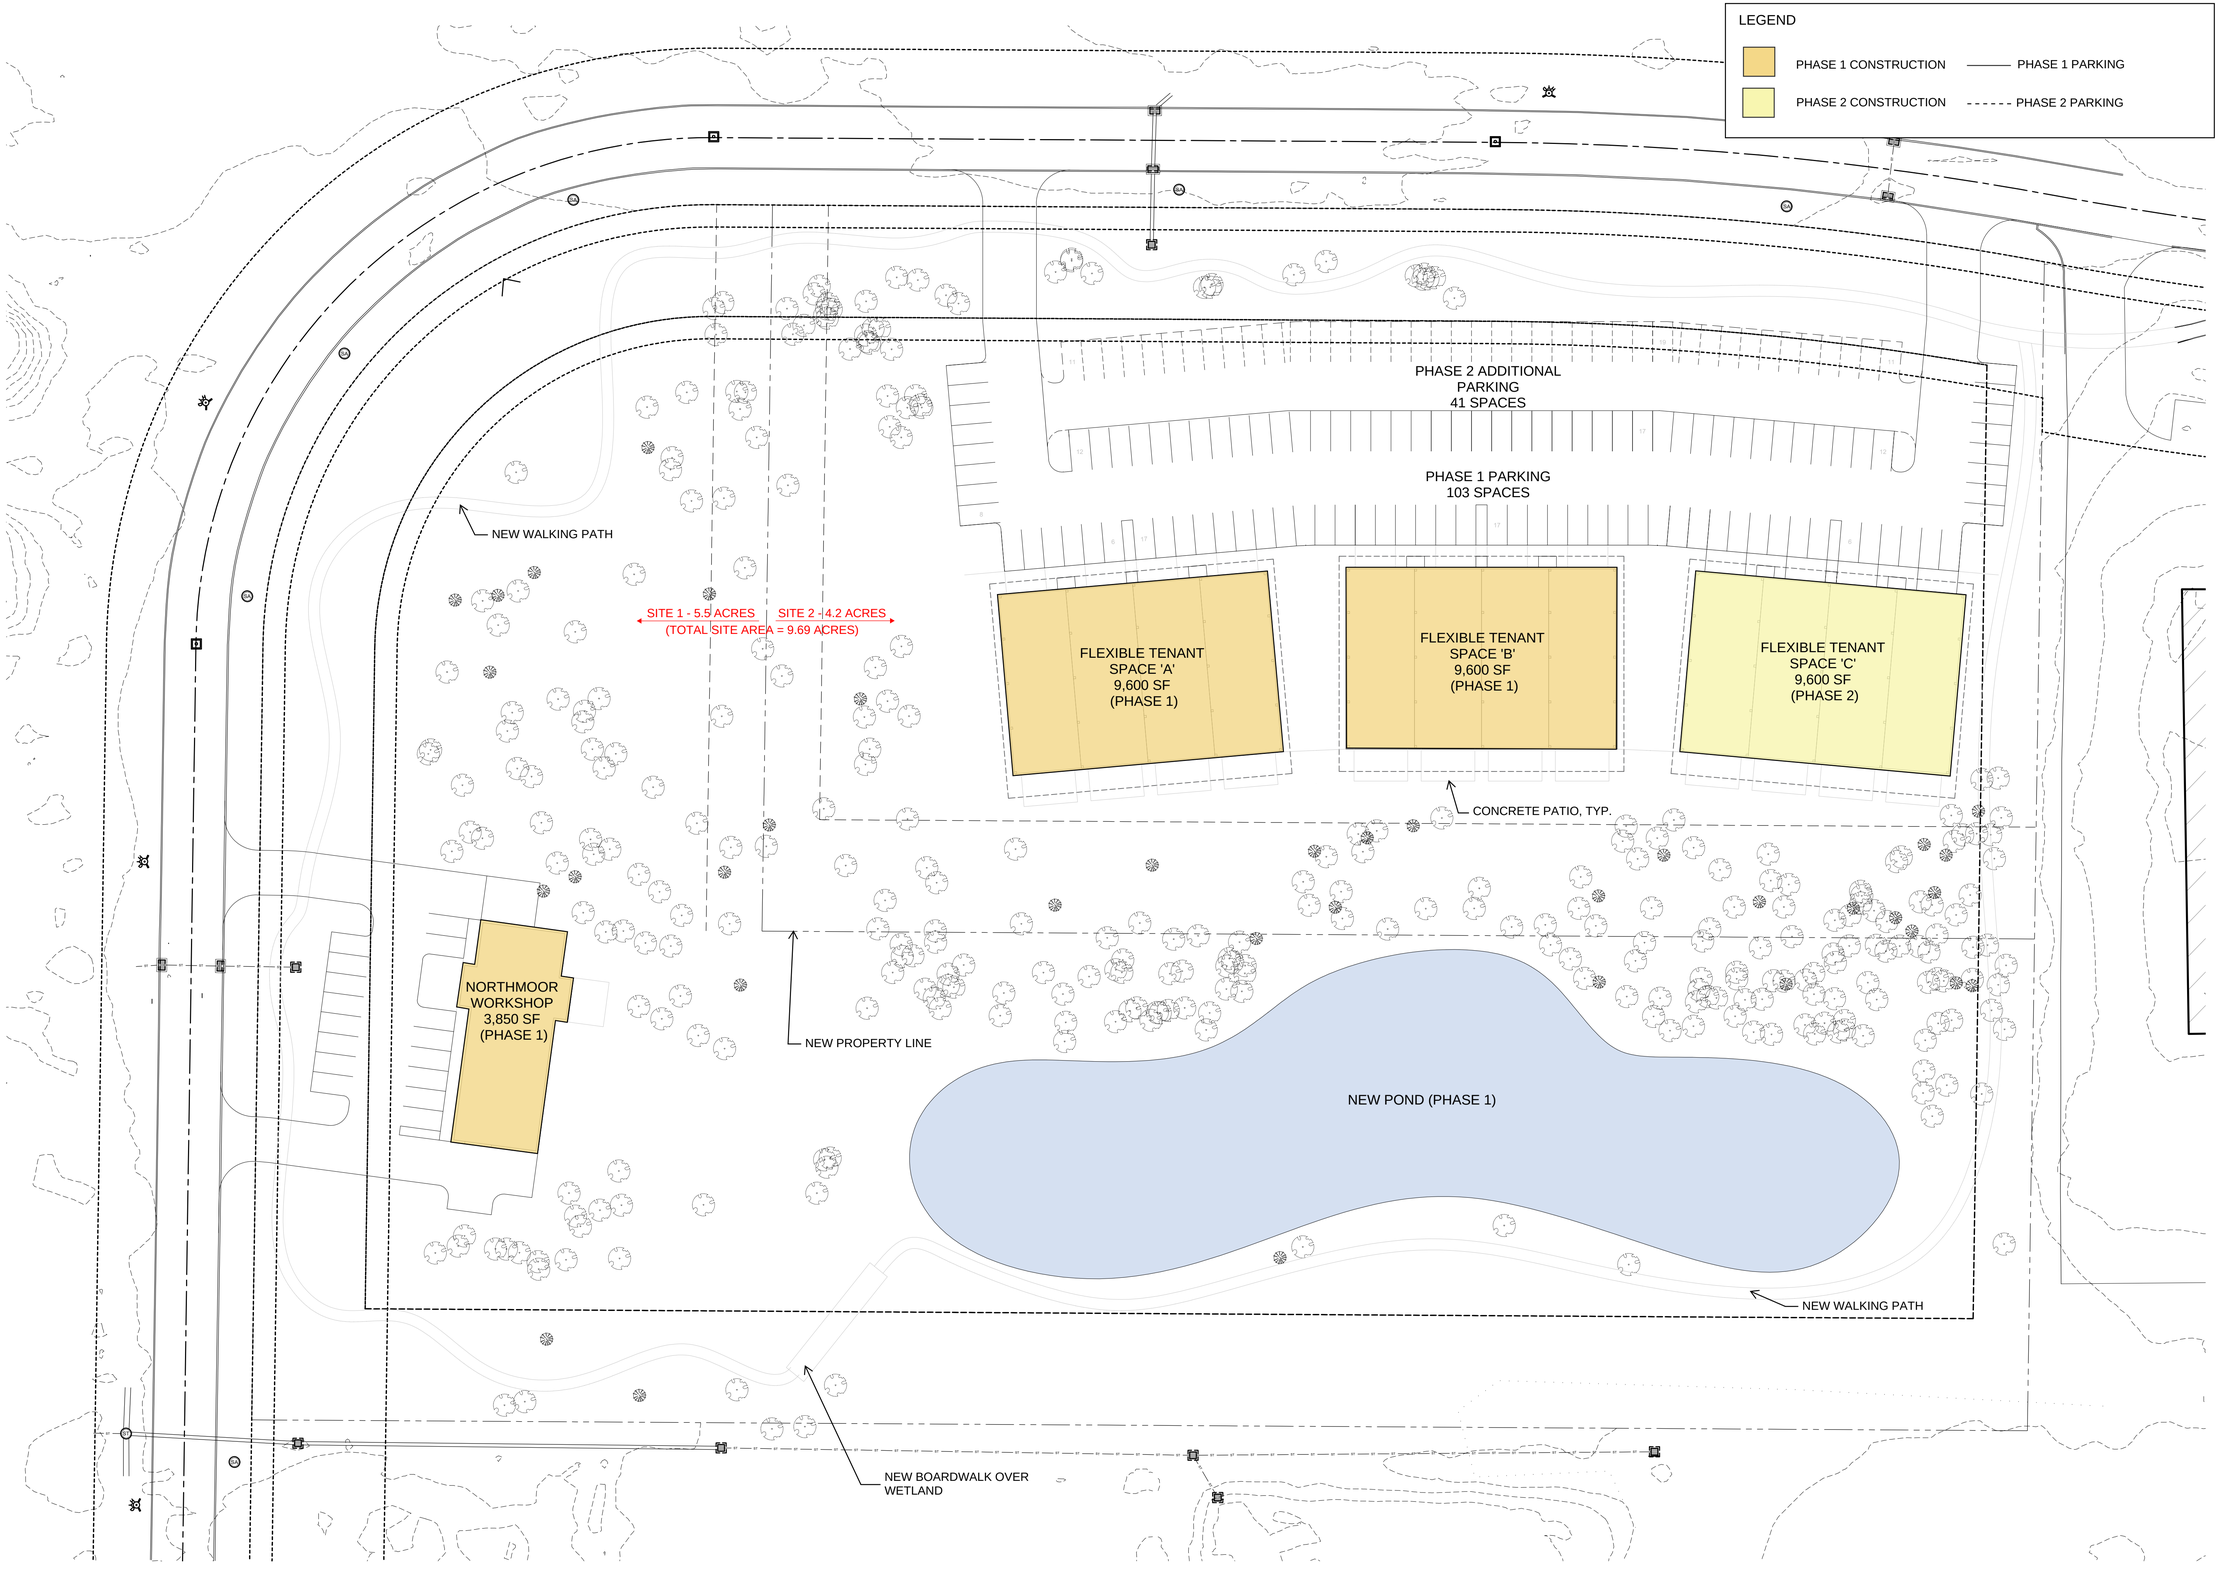

SCALE: 1/32" = 1'-0"

a.100 a.200 a.300 a.400 a.500 a.600

0.100 0.200 0.300 0.400

aodk

PRELIMINARY
NOT FOR CONSTRUCTION

AODK, INC. = [IA :: 14294 Detroit Avenue, Lakewood, OH 44107] + [P :: 216.771.1920] + [F :: 216.771.1797] + [W :: www.aodkinc.com]
ARCHITECTURE OFFICE :: DAVID KREBS

PROJECT TITLE:: VIKING PARKWAY

PROJECT:: NORTHMOOR STUDIOS
VIKING PARKWAY
WESTLAKE, OH 44145

ISSUE/DATE:: SITE PLAN 05.15.2026

AUTHORIZATION: THESE DRAWINGS, DESIGN, CONCEPT AND INFORMATION ARE THE EXCLUSIVE PROPERTY OF AODK, INC. THEY ARE FOR CONSTRUCTION ONLY AT THE SITE INDICATED. UNAUTHORIZED USE, ALTERATION OR REPRODUCTION OF THE DOCUMENTS AND DESIGN IS PROHIBITED WITHOUT WRITTEN PERMISSION FROM AODK, INC.

JOB NO:: 25.19

SHEET TITLE:: SITE PLAN - PHASING PLAN

SHEET NO:: A101a