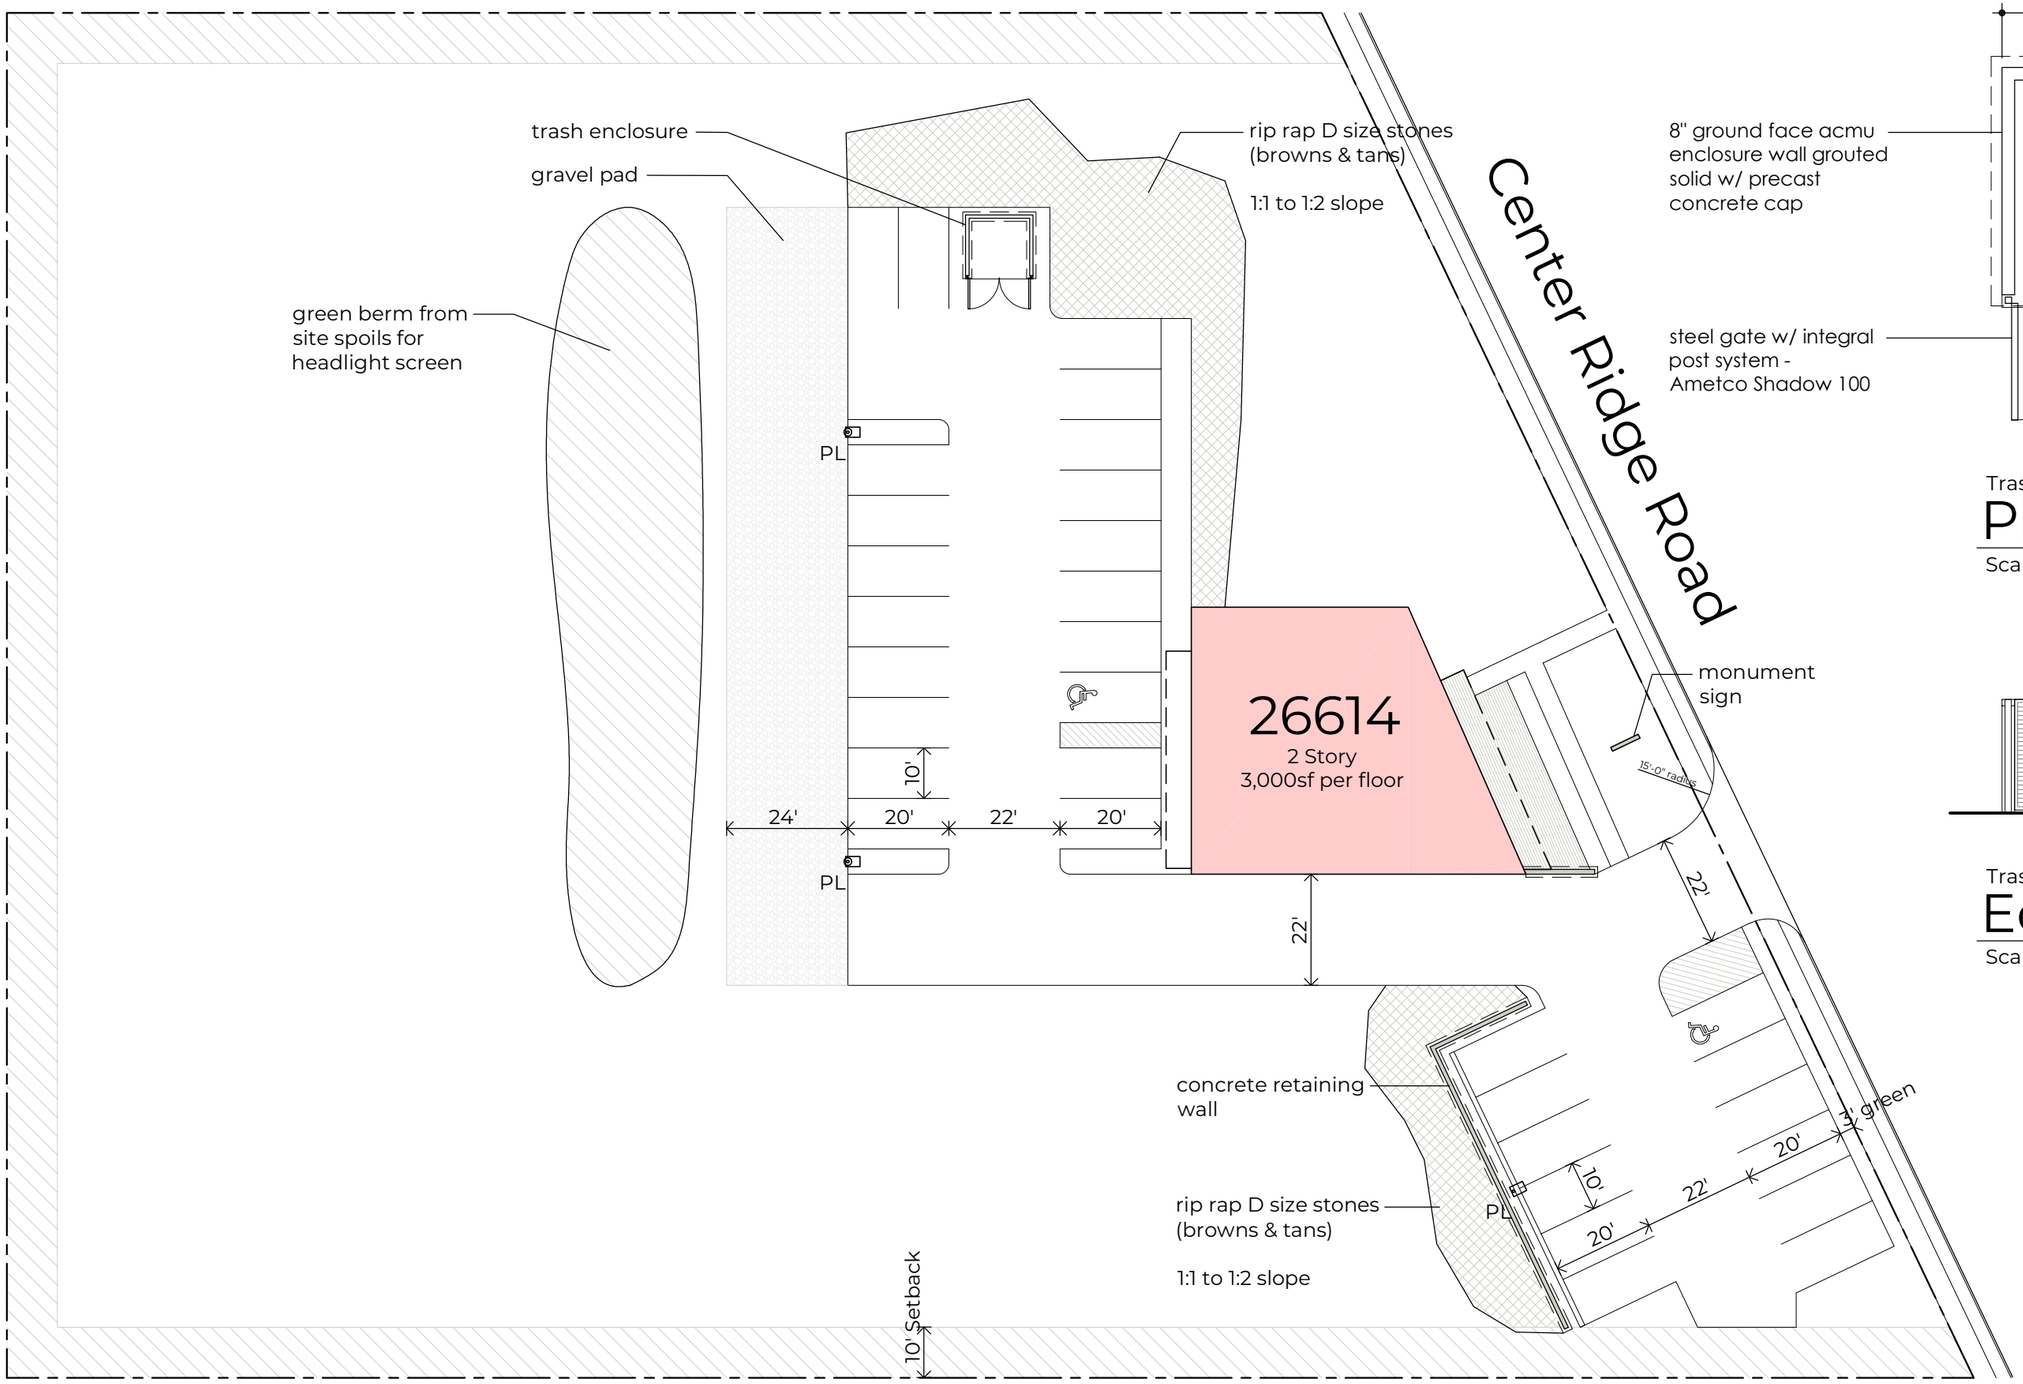

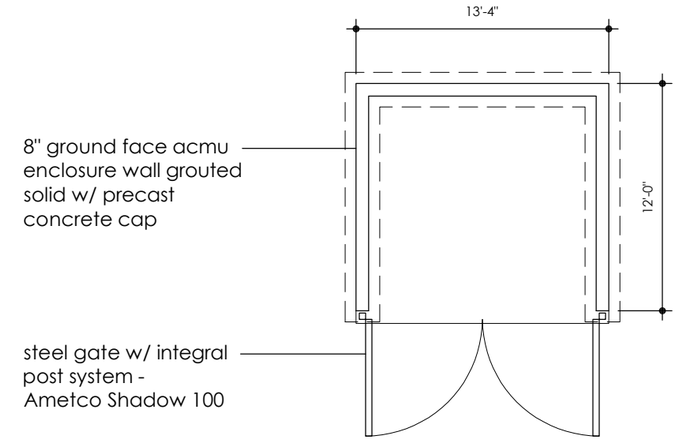

Trash Enclosure
Plan
Scale: 1/8" = 1'-0"

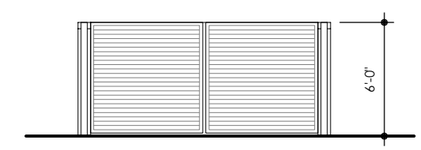

Trash Enclosure
Eevation
Scale: 1/8" = 1'-0"

onward
design collaborative

ONE
CONSTRUCTIVE SERVICES LTD.

Proposed
Site Plan
Scale: 1"=30'

N

26614 Center Ridge Road
Westlake, Ohio 44145