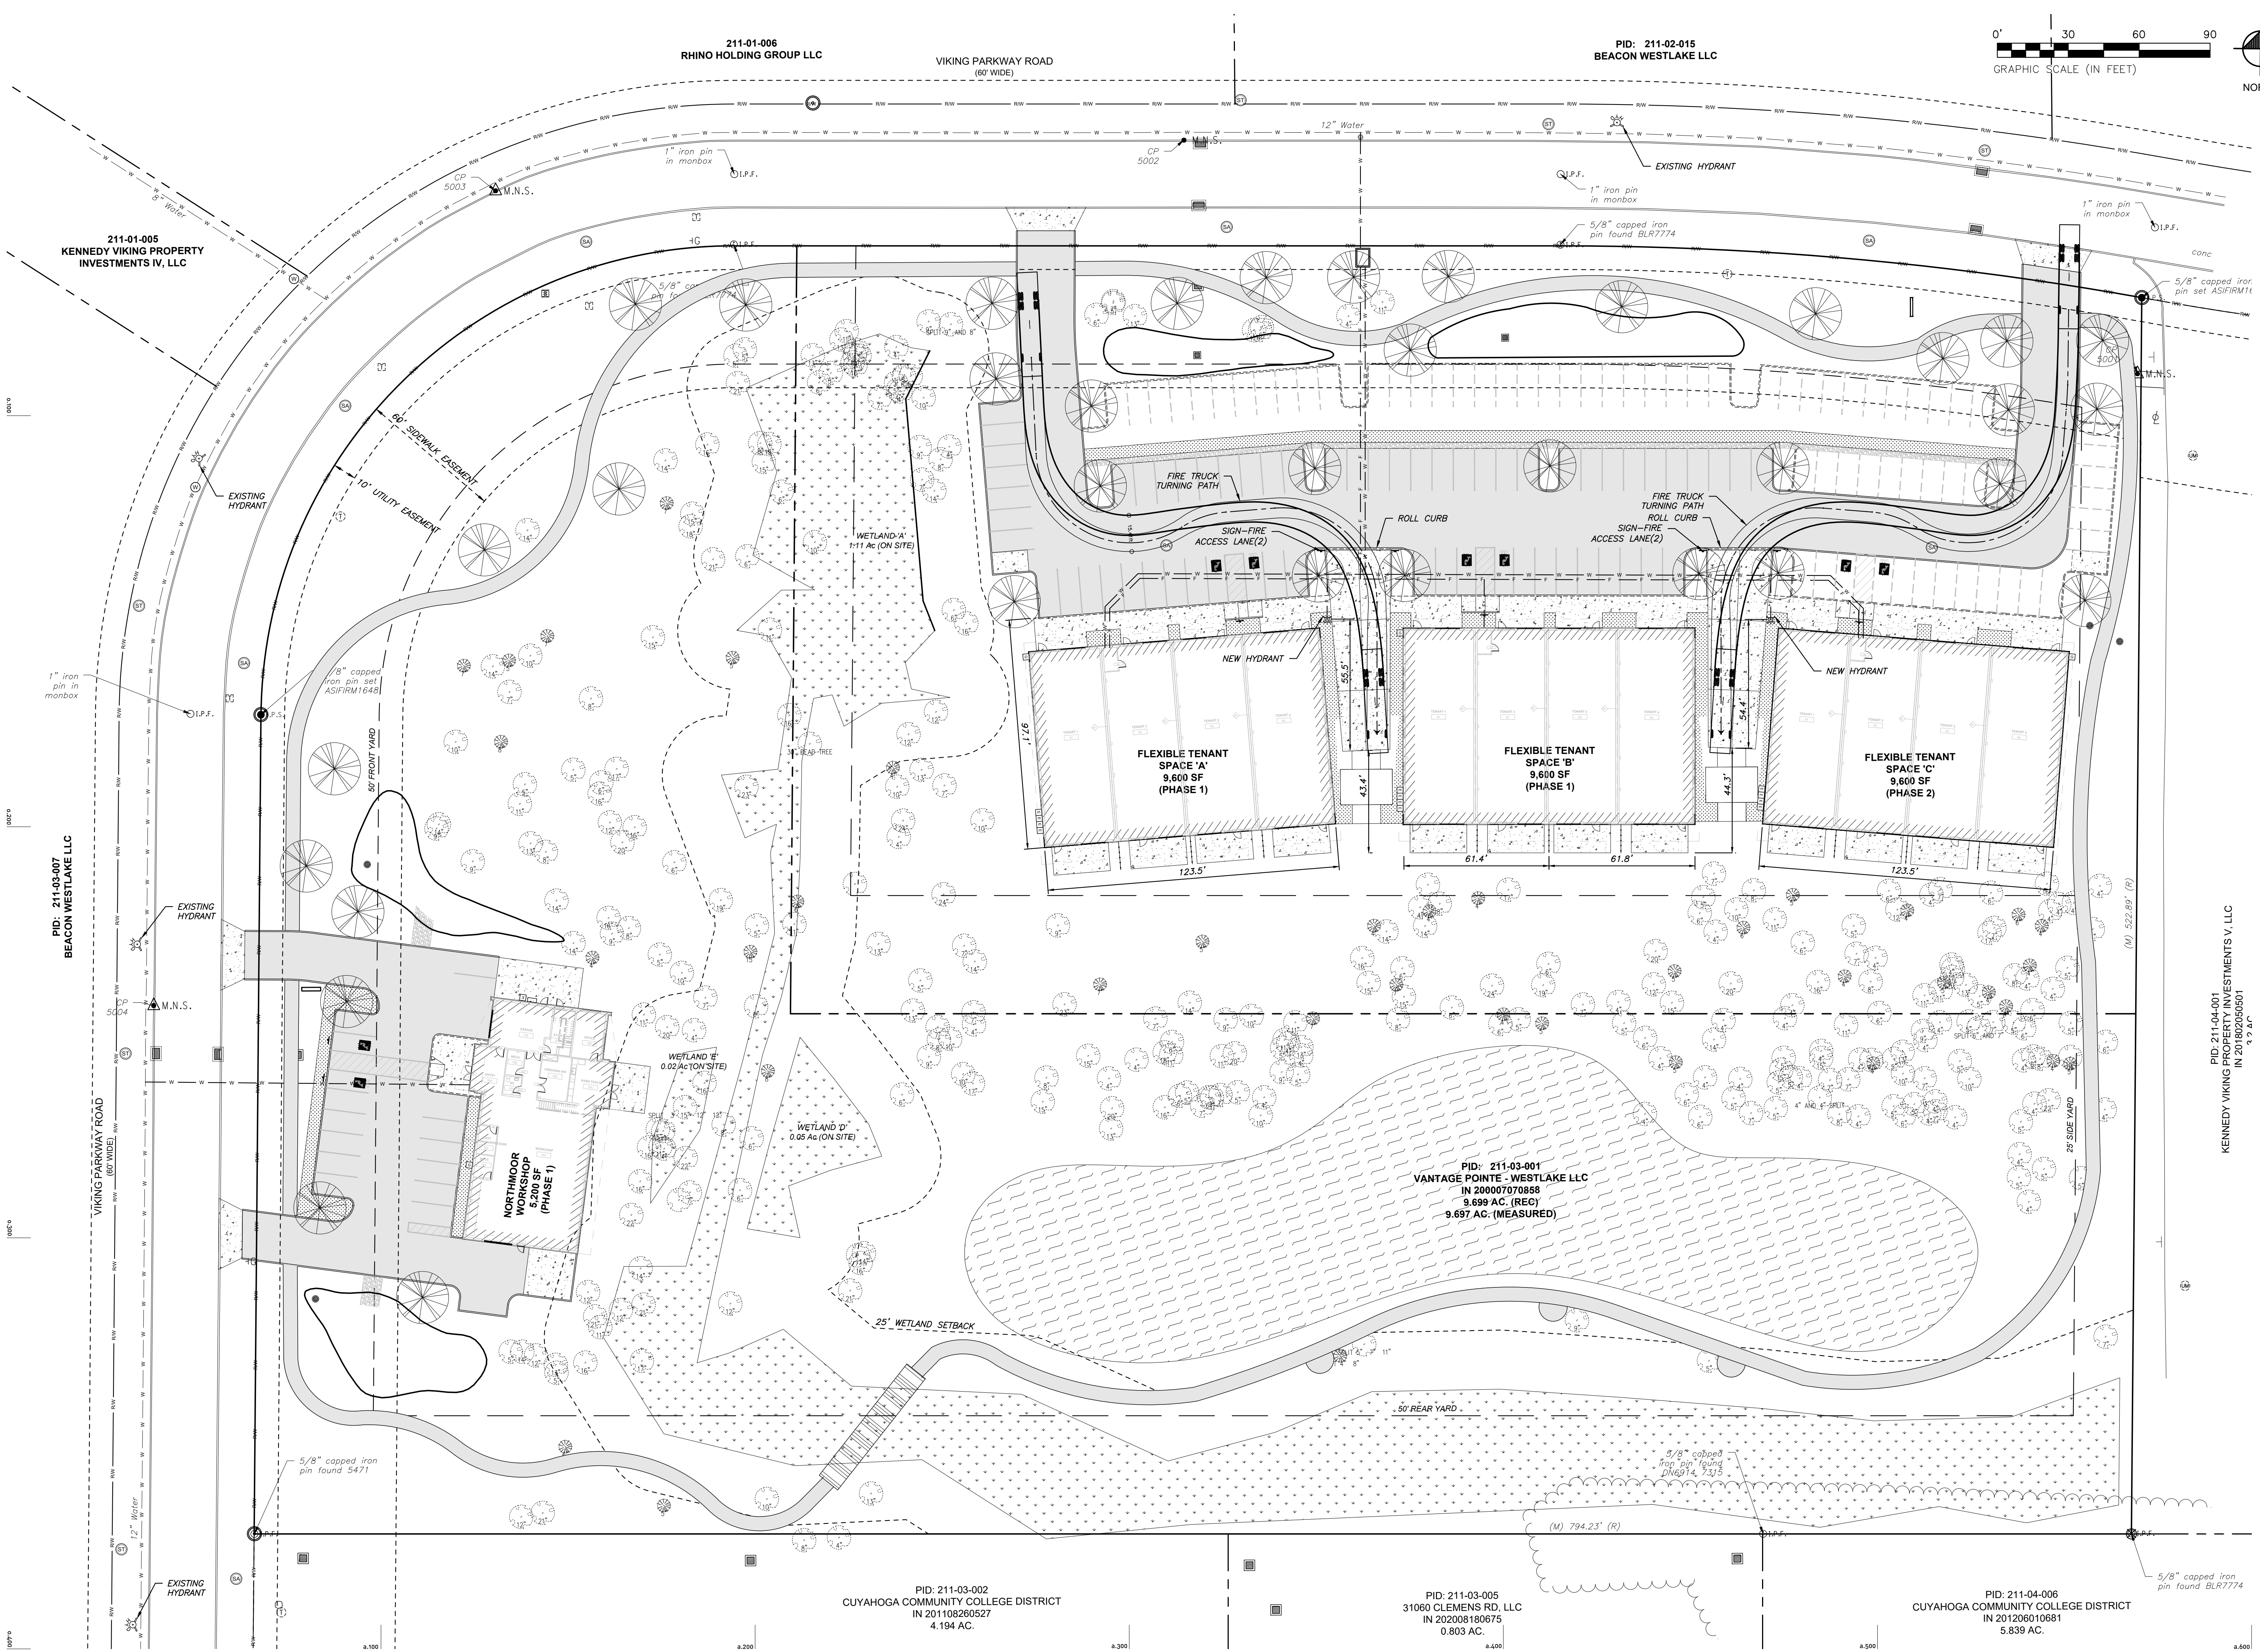


SURVEYING + CIVIL + STRUCTURAL
31913 Cook Road | North Ridgeville | Ohio | 44039
A&R Project No. 2552-07

STATE OF OHIO
GREGORY C. ALBER
REGISTERED PROFESSIONAL ENGINEER
08/11/2016

GREGORY C. ALBER, P.E. :: LICENSE NO. :: 62323
EXPIRATION DATE :: 12.31.2027

VIKING PARKWAY

PROJECT TITLE:	NORTHMOOR STUDIOS VIKING PARKWAY WESTLAKE, OH 44145
PROJECT:	
ISSUE DATE:	
AUTHORIZATION:	
SHEET TITLE - JOB NO.:	25.19
SHEET NO.:	FIRE SITE ACCESS
SD Pricing Set	07.24.26
Addendum 1	08.12.26
THESE DRAWINGS, DESIGN, CONCEPT AND INFORMATION ARE THE EXCLUSIVE PROPERTY OF A&DK, INC. THEY ARE FOR CONSTRUCTION ONLY AT THE SITE INDICATED. UNAUTHORIZED USE, ALTERATION OR REPRODUCTION OF THE DOCUMENTS AND DESIGN IS PROHIBITED WITHOUT WRITTEN PERMISSION FROM A&DK, INC.	
f1.1	