


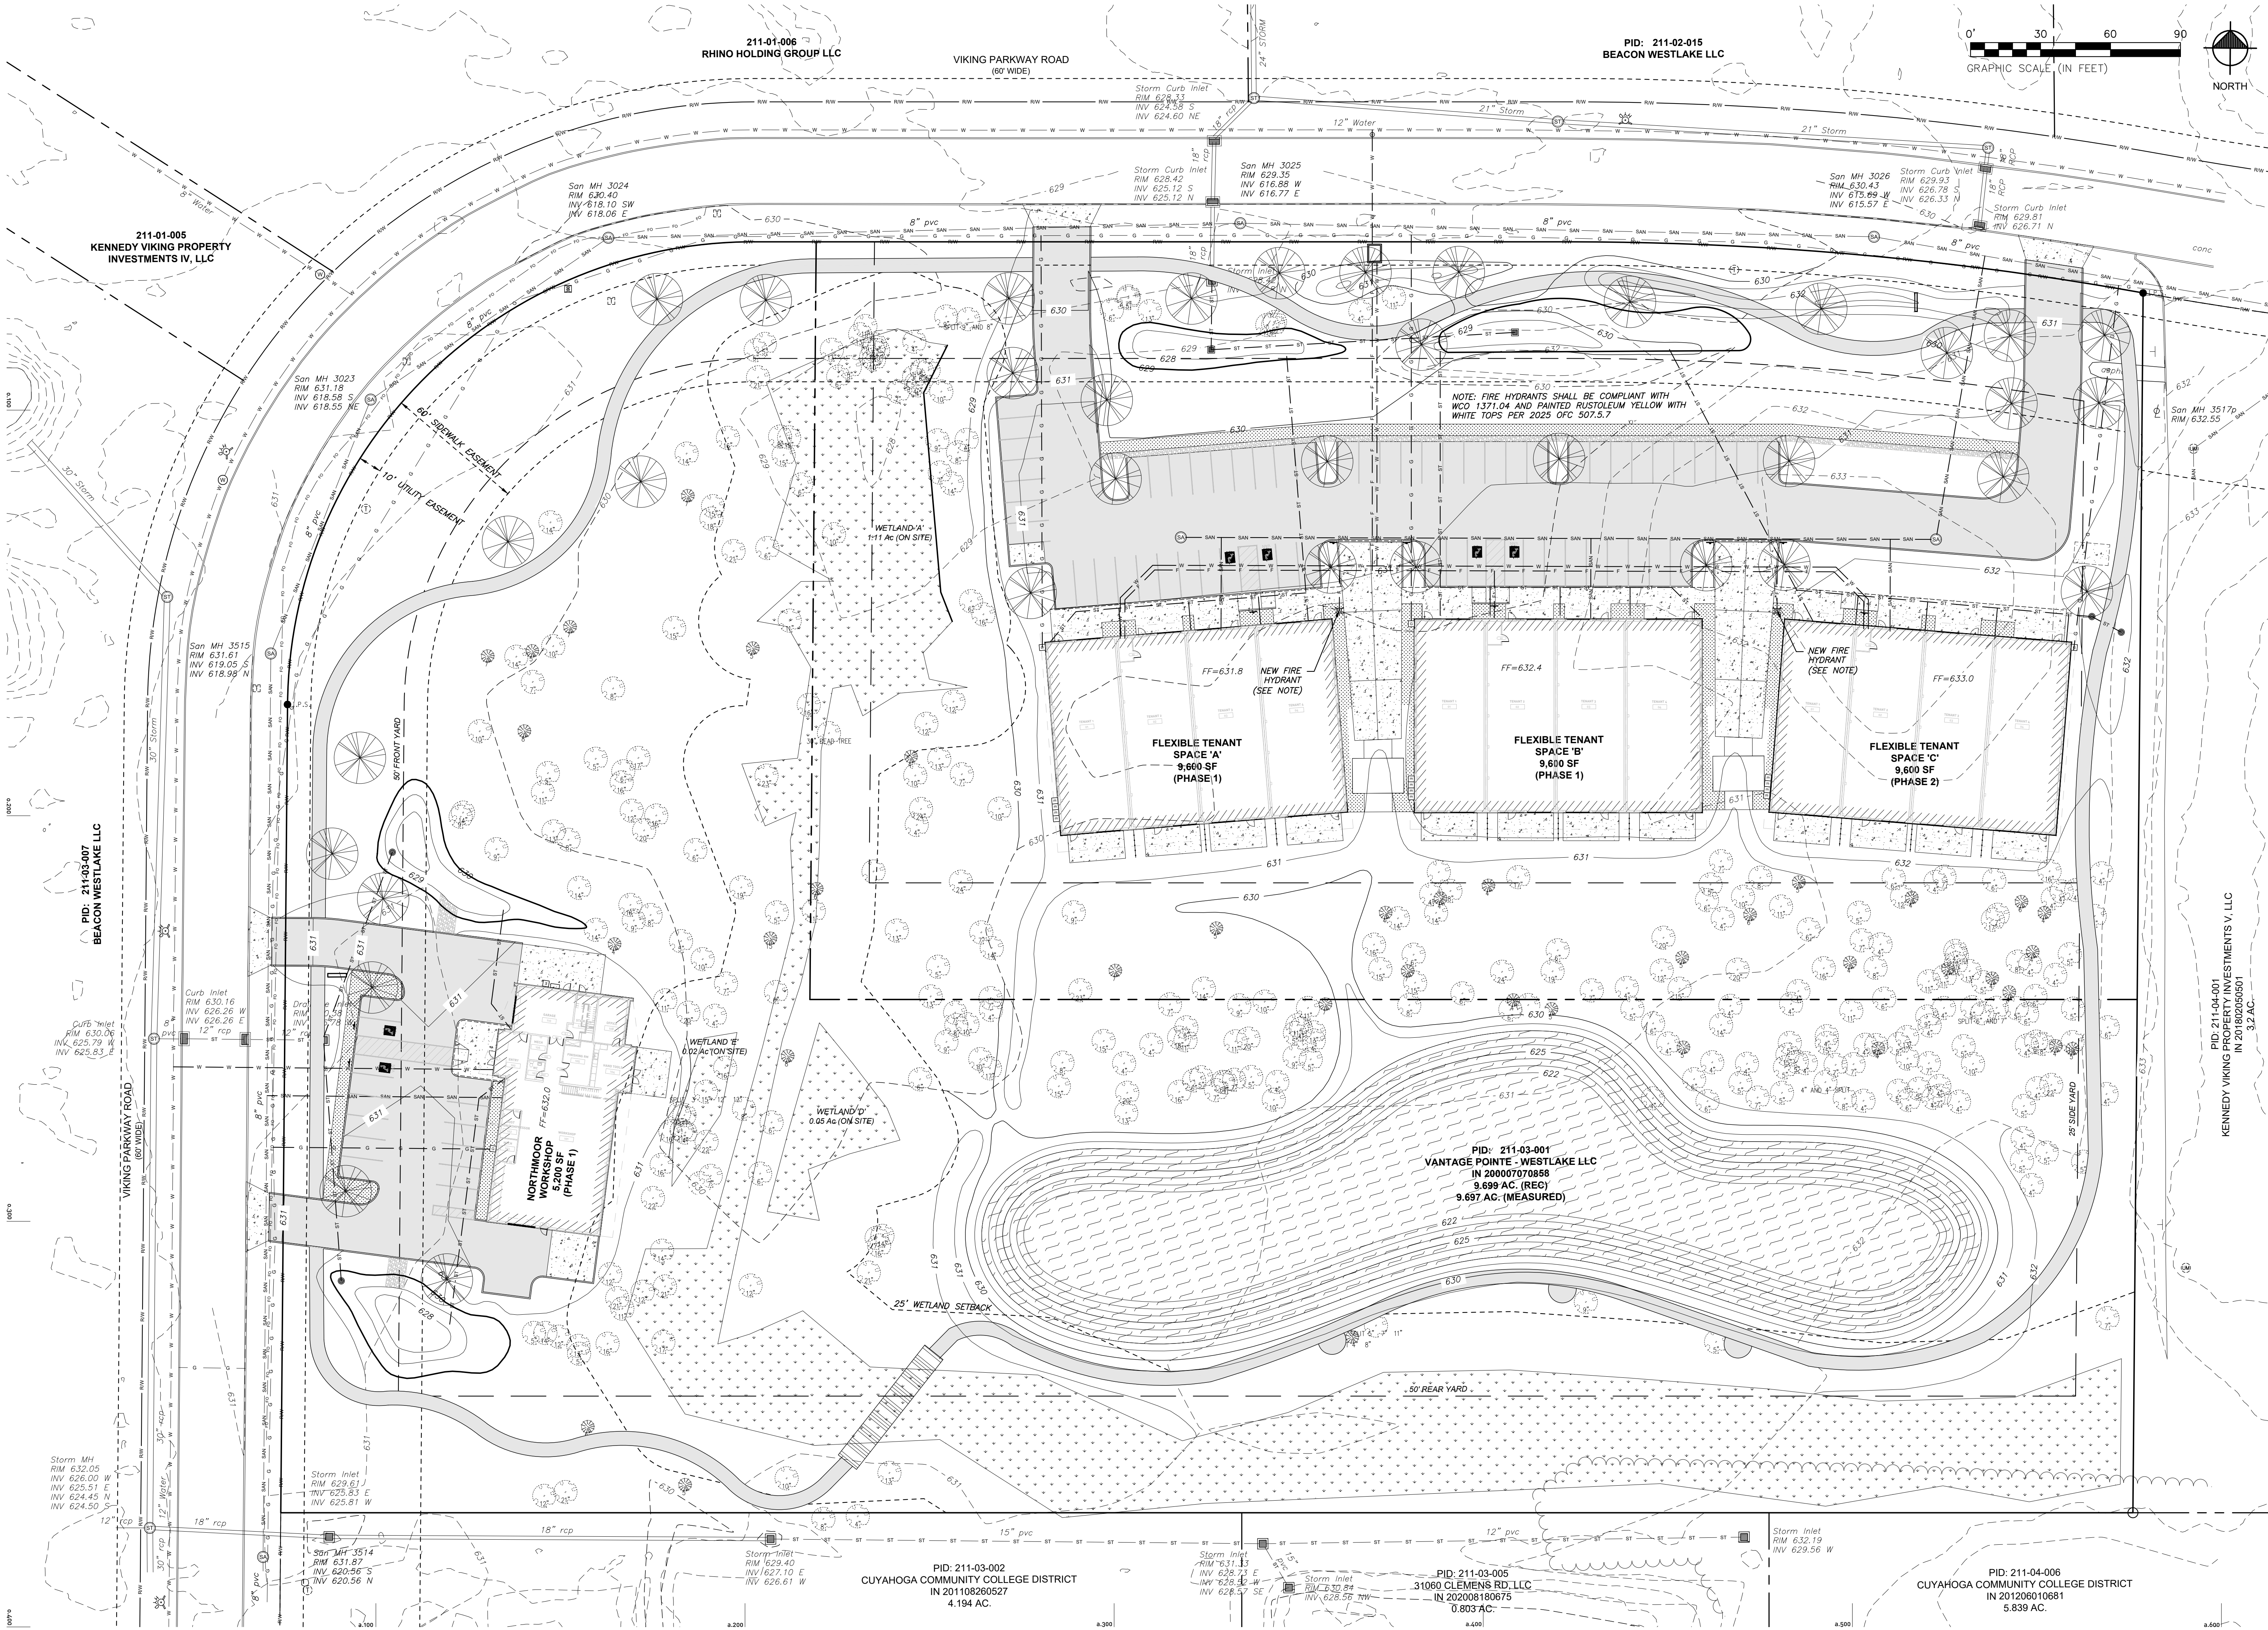

SURVEYING + CIVIL + STRUCTURAL
31913 Cook Road | North Ridgeville | Ohio | 44039
A&R Project No. 2552-07



STATE OF OHIO
PRELIMINARY
NOT FOR CONSTRUCTION
REGISTERED PROFESSIONAL ENGINEER
08/11/2016

GREGORY C. ALBER, P.E. :: LICENSE NO. :: 62323
EXPIRATION DATE :: 12.31.2027

ARCHITECTURE OFFICE - DAVID KRESS

VIKING PARKWAY

SHEET NO.: 25.19
SHEET TITLE: JOB NO.:
ISSUE DATE:
AUTHORIZATION:
PROJECT TITLE: VIKING PARKWAY
PROJECT: NORTHMOOR STUDIOS VIKING PARKWAY WESTLAKE, OH 44145
SD Pricing Set 07.24.26
Addendum 1 08.12.26

THESE DRAWINGS, DESIGN, CONCEPT AND INFORMATION ARE THE EXCLUSIVE PROPERTY OF A&DK, INC. THEY ARE FOR CONSTRUCTION ONLY AT THE SITE INDICATED. UNAUTHORIZED USE, ALTERATION OR REPRODUCTION OF THE DOCUMENTS AND DESIGN IS PROHIBITED WITHOUT WRITTEN PERMISSION FROM A&DK, INC.

c5.1