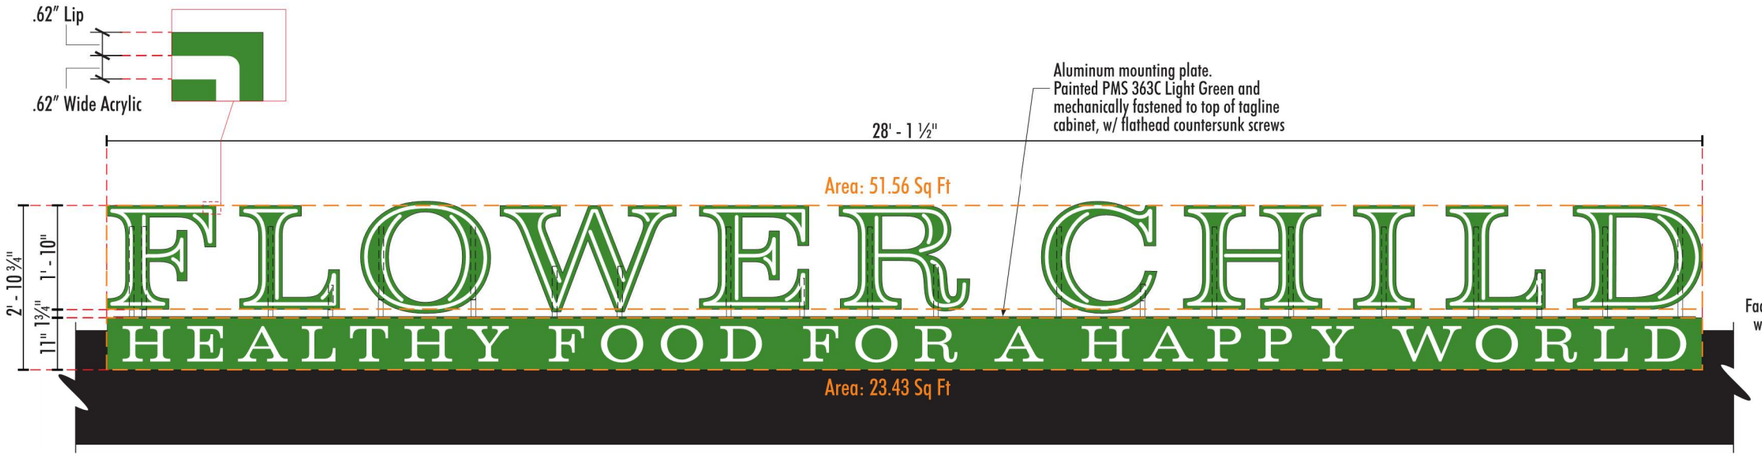

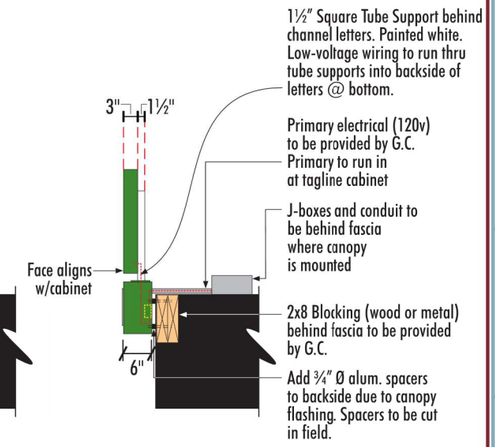

A B INTERNALLY ILLUMINATED FAUX NEON CHANNEL LETTERS w/PUSHED-THRU TAGLINE CABINET

SCALE: 3/8" = 1' - 0"

Area: 74.99 Sq Ft

TWO (2) REQUIRED - MANUFACTURE AND INSTALL

"FLOWER CHILD" SPECIFICATIONS

- Fabricated aluminum, 3" deep channel letters with recessed aluminum face.
- Returns painted to match PMS 363C Light Green
- Backs painted White
- Face - .080 aluminum, recessed aluminum face (½" back) with an alum. lip around the outside perimeter of letter. Paint face and lip to match returns (green)
  Face of letter to have routed-out push-thru (3/8" proud) White (7328) acrylic.
  Acrylic to simulate exposed neon.
- Letters to be internally illuminated w/ white (7100k) LED strip lighting
  LED 12v power supply to be located in tagline cabinet.
  G.C. to provide access panel(s) for installation / future servicing PRIOR to installation of signage
- G.C. to provide primary electrical (120v) to signage.
- Letters mount to top of cabinet with 1½" square tube supports.
  Tube supports welded to mounting plate. Mounting plate mechanically fastened to top of tagline cabinet with flathead countersunk screws.
  Square tubes to be painted White
  Mounting plate painted to match PMS 363C Light Green

"TAGLINE" CABINET SPECIFICATIONS

- Fabricated aluminum, 6" deep channel cabinet
- Returns painted to match PMS 363C Light Green
- Face - Aluminum face, painted to match returns
  Copy to be routed-out push-thru (¼" proud) White (7328) acrylic
- Channel cabinet to be internally illuminated w/
  White (7100k) LED strip lighting
  LED 12v power supply to be self-contained inside of cabinet.
  G.C. to provide primary electrical (120v) to signage
- Cabinet mounts to face canopy with ¾" spacers and non-corrosive hardware due to canopy flashing. Spacers to be cut in field.
  Spacers painted to match canopy (color TBV)

NIGHT VIEW

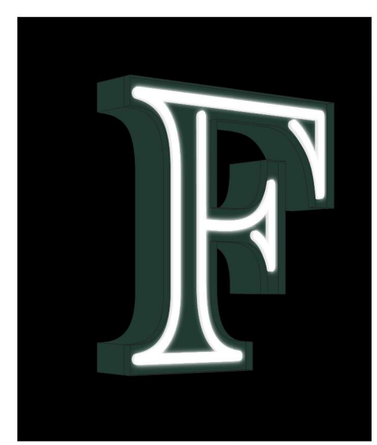

NIGHT VIEW PERSPECTIVE

FIRST & MAIN
SIGNAGE FOR MODERN BRANDS

2340 Shepler Church Ave SW
Canton, OH 44706
234.458.0990

OHIO • CALIFORNIA
COLORADO • INDIANA
OKLAHOMA

Location:

FLOWER CHILD
1900 CROCKER ROAD
WESTLAKE, OH 44145

Revision:

1)PM:08.07.26:Update C/D to painted letters

☐ Approved

☐ Approved as Noted

☐ Revise & Resubmit

Drawing No: 26-0313-R01

Date: 08.06.2026 PM

Page No: 2.00

This is an original unpublished drawing created by First & Main Signs. It is submitted for your personal use in conjunction with a project being planned for you by First & Main Signs. It is not to be shown to anyone outside your organization, nor is it to be used, reproduced, copied or exhibited in any fashion without written permission from First & Main Signs.